


1. IF A DISCREPANCY IS FOUND BETWEEN ENGINEER'S PLAN OR SURVEYOR'S STAKING AND THE ARCHITECTURAL PLAN, ENGINEER SHALL BE NOTIFIED IMMEDIATELY. FAILURE TO NOTIFY ENGINEER SHALL NEGATE ENGINEER'S LIABILITY.
2. ALL DISTURBED AREAS ARE TO BE ROPED AND ROPING MUST MATCH PLAN.
3. AREAS OUTSIDE THE WALL AND CUT AND FILL SLOPES SHALL BE REVEGETATED WITH SIMILAR PLANT TYPES AND DENSITIES FOUND ON THE SITE. REVEGETATION SHALL BE COMPLETED PRIOR TO OCCUPANCY AND THE ISSUANCE OF A CERTIFICATE OF OCCUPANCY.
4. ALL MECHANICAL EQUIPMENT (AIR CONDITIONER, POOL EQUIP. ETC.) SHALL BE SCREENED A MINIMUM OF 1' ABOVE THE HIGHEST PORTION OF THE EQUIPMENT FROM ALL SIDES AND SHALL BE COMPATIBLE WITH THE ADJACENT BUILDING.
5. THIS SITE PLAN IS NOT A BOUNDARY SURVEY.
6. BEARINGS AND DISTANCES ARE RECORD PER PLAT UNLESS OTHERWISE NOTED.
7. ANY FUTURE IMPROVEMENTS SHOWN HEREON SHALL REQUIRE A SEPARATE PERMIT.
8. ALL EXISTING UTILITIES TO BE FIELD VERIFIED BY CONTRACTOR PRIOR TO CONSTRUCTION, CALL BLUE STAKE AT 602-263-1100.
9. ANY POINTS OF DRAINAGE CONCENTRATION SHOULD BE PROTECTED AGAINST EROSION WITH NATIVE STONE.
10. THIS PLAN IS DESIGNED TO SHOW SITE GRADING AND DRAINAGE. CONTRACTOR SHALL USE THE ARCHITECTURAL SITE PLAN TO DETERMINE FINAL HOUSE, WALL, STEP, ETC., LOCATIONS AND ELEVATIONS.
11. THIS SITE PLAN SHOWS ALL OF THE PLANTS OF ARCHITECTURAL SIGNIFICANCE IN THE AREA OF CONSTRUCTION. THE CITY OF SCOTTSDALE PLANT ORDINANCE IS LESS RESTRICTIVE AND ONLY PERTAINS TO CACTI OF LARGER. 3' & TALLER & TREES 4" Ø
12. ALL DRAINAGE FACILITIES TO BE MAINTAINED BY HOMEOWNER.
13. SEE ARCHITECTURAL PLANS, SHT ### FOR RETAINING WALL DETAILS. TOP OF FOOTING ELEVATIONS SHOWN IN PLAN ARE APPROXIMATE ONLY. ACTUAL TOP OF FOOTINGS TO BE DETERMINED AT TIME OF CONSTRUCTION AND TO BE A MINIMUM OF SIX INCHES BELOW EXISTING NATURAL GRADE OR FINISHED GRADE WHICHEVER IS LOWER (TYPICAL).
14. VEGETATION OUTSIDE OF CONSTRUCTION AREA TO REMAIN.
15. MATERIAL USED FOR EXTERIOR SURFACES OF ALL STRUCTURES SHALL BLEND IN COLOR, HUE, AND TONE WITH SURROUNDING NATURAL DESERT SETTING TO AVOID HIGH CONTRAST.
16. SURFACE MATERIALS OF WALLS, RETAINING WALLS OR FENCES SHALL BE SIMILAR TO AND COMPATIBLE WITH THOSE OF THE ADJACENT MAIN BUILDINGS.
17. DEVELOPMENT DESIGN AND CONSTRUCTION TECHNIQUES SHOULD BLEND WITH SCALE, FORM AND VISUAL CHARACTER INTO THE NATURAL LAND FORM AND MINIMIZE EXPOSED SCARS.
18. EXTERIOR LIGHTING SHOULD BE LOW SCALE AND DIRECTED DOWNWARD, RECESSED OR SHIELDED SO THAT THE LIGHT SOURCE IS NOT VISIBLE FROM RESIDENTIAL DEVELOPMENT IN THE AREA OF FROM PUBLIC VIEWPOINT.
19. ALL DRAINAGE PROTECTIVE DEVICES SUCH AS SWALES, INTERCEPTOR DITCHES, PIPES, PROTECTIVE BERMS, CONCRETE CHANNELS OR ANY OTHER MEASURES DESIGNED TO PROTECT BUILDINGS OR OTHER PROPERTIES FROM STORM RUNOFF MUST BE COMPLETED PRIOR TO ANY STRUCTURES BEING BUILT.
20. ALL STORM DRAINAGE FACILITIES, INCLUDING WASHES, THAT EXIST PRIOR TO CONSTRUCTION MUST REMAIN OPEN AND FUNCTIONAL WITHOUT DIMINISHED CAPACITY FOR THE DURATION OF CONSTRUCTION AND UNTIL FINAL DRAINAGE FEATURES ARE COMPLETED.
21. HYDROLOGIC ANALYSIS OF THIS SITE INCLUDES SURFACE RUNOFF ONLY.
22. ANY PROPOSED PIPES ON THIS PLAN SHALL BE INSTALLED ACCORDING TO THE MANUFACTURER'S RECOMMENDATIONS.
23. POOLS SHALL NOT BE EMPTIED OR BACKWASHED INTO WASHES, STREETS, NAOS, SCENIC CORRIDORS, ON TO AN ADJACENT LOT, OR TRACT OF LAND.
24. ALL ABOVE GROUND UTILITY EQUIPMENT COVERED BY THIS PERMIT SHALL BE SCREENED OR PAINTED TO THE SATISFACTION OF THE PLANNING AND DEVELOPMENT SERVICES DEPARTMENT.
25. MATERIALS USED FOR EXTERIOR SURFACES OF ALL STRUCTURES SHALL BLEND IN COLOR, HUE, AND TONE WITH THE SURROUNDING NATURAL DESERT TO AVOID HIGH CONTRAST.
26. SURFACE MATERIALS OF WALLS, RETAINING WALLS OR FENCES SHALL BE SIMILAR TO AND COMPATIBLE WITH THOSE OF THE ADJACENT MAIN BUILDINGS.
27. PLANT MATERIALS THAT ARE NOT INDIGENOUS TO THE ESL AREA SHALL BE LIMITED TO ENCLOSED YARD AREAS AND NON-INDIGENOUS PLANTS THAT HAVE THE POTENTIAL OF EXCEEDING TWENTY (20) FEET IN HEIGHT ARE PROHIBITED. TURF SHALL BE LIMITED TO ENCLOSED AREAS NOT VISIBLE OFFSITE FROM LOWER ELEVATION.
28. REFLECTIVE BUILDING MATERIALS ARE PROHIBITED.
29. REFLECTIVE BUILDING AND ROOFING MATERIALS (OTHER THAN WINDOWS) INCLUDING MATERIALS WITH HIGH GLOSS FINISHES AND BRIGHT, UNTARNISHED COPPER, ALUMINUM, GALVANIZED STEEL OR OTHER METALLIC SURFACES, SHALL BE TEXTURED OR HAVE A MATTED OR NON-REFLECTIVE SURFACE TREATMENT TO REDUCE THE REFLECTIONS OF SUNLIGHT ONTO OTHER PROPERTY.
30. MIRRORRED SURFACES OR ANY TREATMENTS THAT CHANGE ORDINARY GLASS INTO A MIRRORRED SURFACE ARE PROHIBITED.
31. THE OWNER AND/OR CONTRACTOR INCORPORATE DEVELOPMENT DESIGN AND CONSTRUCTION TECHNIQUES THAT BLEND SCALE, FORM AND VISUAL CHARACTER INTO THE NATURAL LANDFORM AND MINIMIZE EXPOSED SCARS TO THE SATISFACTION OF THE PLANNING AND DEVELOPMENT SERVICES DEPARTMENT.
32. EXTERIOR FIXTURES SHALL NOT GENERALLY EXCEED A HEIGHT OF 6 FEET MEASURED FROM THE NEAREST ADJACENT GRADE TO THE TOP OF THE FIXTURE (LOWER HEIGHTS MAY BE REQUIRED BY THE INSPECTION OR CODE ENFORCEMENT STAFF.)
33. ANY PROPOSED MODIFICATIONS TO NATURAL WATERCOURSES AND ALL WALLS AND FENCES CROSSING NATURAL WATERCOURSES SHALL BE DESIGNED IN ACCORDANCE WITH THE STANDARDS AND POLICIES SPECIFIED IN CHAPTER 37 (DRAINAGE AND FLOODPLAIN ORDINANCE) OF THE CITY OF SCOTTSDALE REVISED CODE.
34. LAND DESIGNATED AS NATURAL AREA OPEN SPACE (NAOS) SHALL BE PERMANENTLY MAINTAINED AS OPEN SPACE. THE PROPERTY OWNER SHALL MAINTAIN ALL DESIGNATED NAOS.


35. A REGISTERED LAND SURVEYOR SHALL STAKE AND ROPE OR FENCE THE CONSTRUCTION ENVELOPE AND NAOS EASEMENT IN ACCORDANCE WITH THE SITE PLAN AND THE EASEMENT LEGAL DESCRIPTION.

COMMUNITY NUMBER	PANEL NUMBER AND DATE	SUFFIX	DATE OF FIRM INDEX	FIRM ZONE	BASE FLOOD ELEV (IN AO ZONE, USE DEPTH)	
045012	1765 10/16/2013	L	11/04/2015	X	NA	

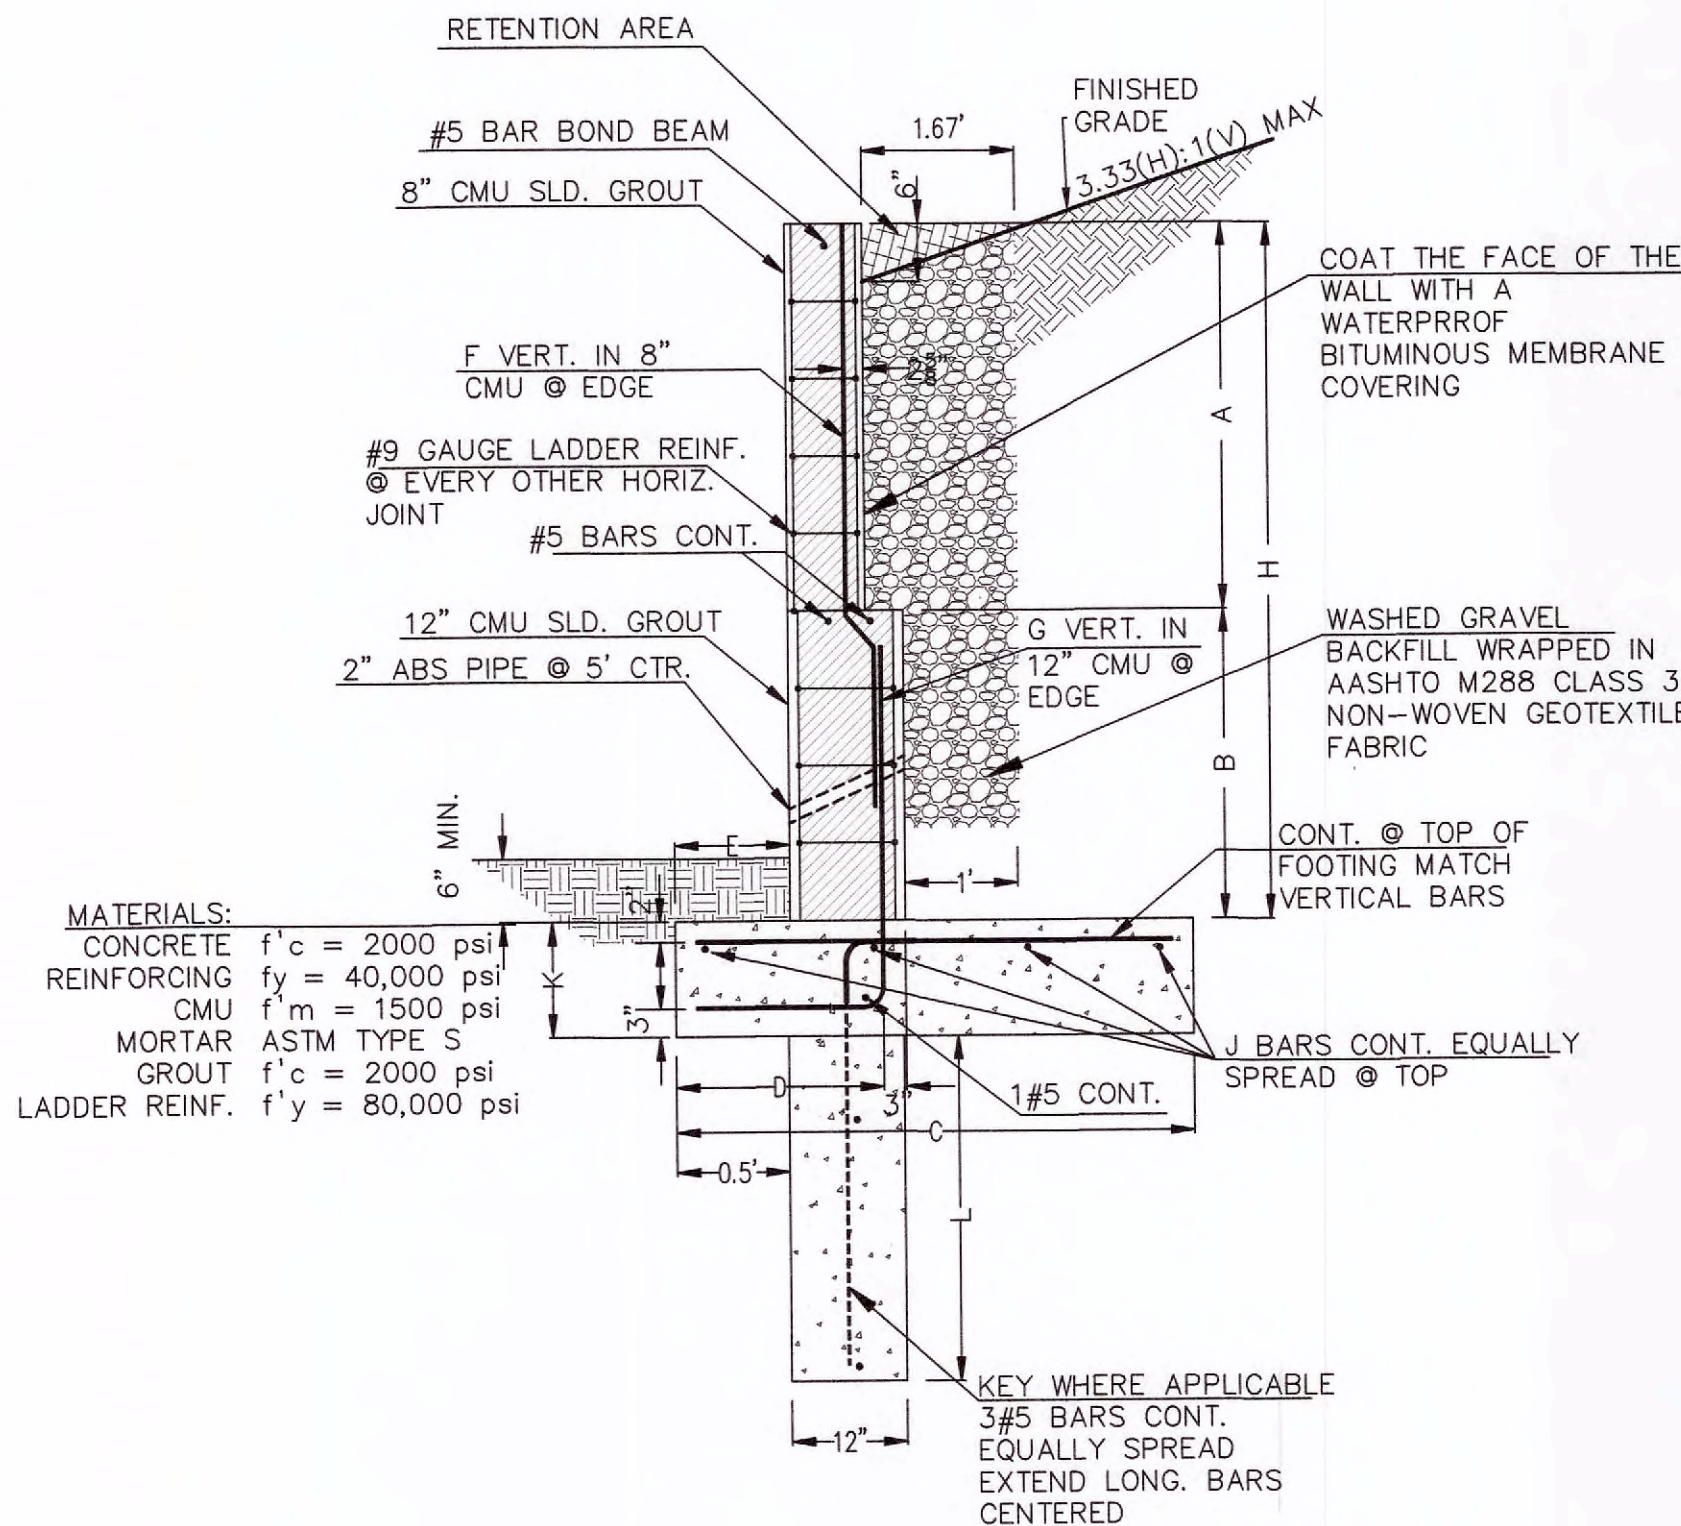


H	A		D	E	F	G	J	K	L
3'-0"	3'-0"	N/A	1'-9"	11'-1 1/4"	6"	#5@48"	NA	2-#5	12"
4'-0"	4'-0"	N/A	3'-0"	11'-1 1/4"	6"	#5@32"	NA	3-#5	12"
5'-0"	5'-0"	N/A	3'-3"	11'-1 1/4"	6"	#5@24"	NA	3-#5	12"
6'-0"	6'-0"	N/A	4'-0"	11'-1 1/4"	6"	#5@68"	NA	4-#5	12"
7'-0"	4'-4"	2'-8"	5'-3"	1'-2 1/4"	6"	#5@24"	#5@16"	5-#5	12"
8'-0"	5'-4"	2'-8"	6'-9"	1'-2 1/4"	6"	#5@24"	#5@16"	6-#5	12"

N.T.S.

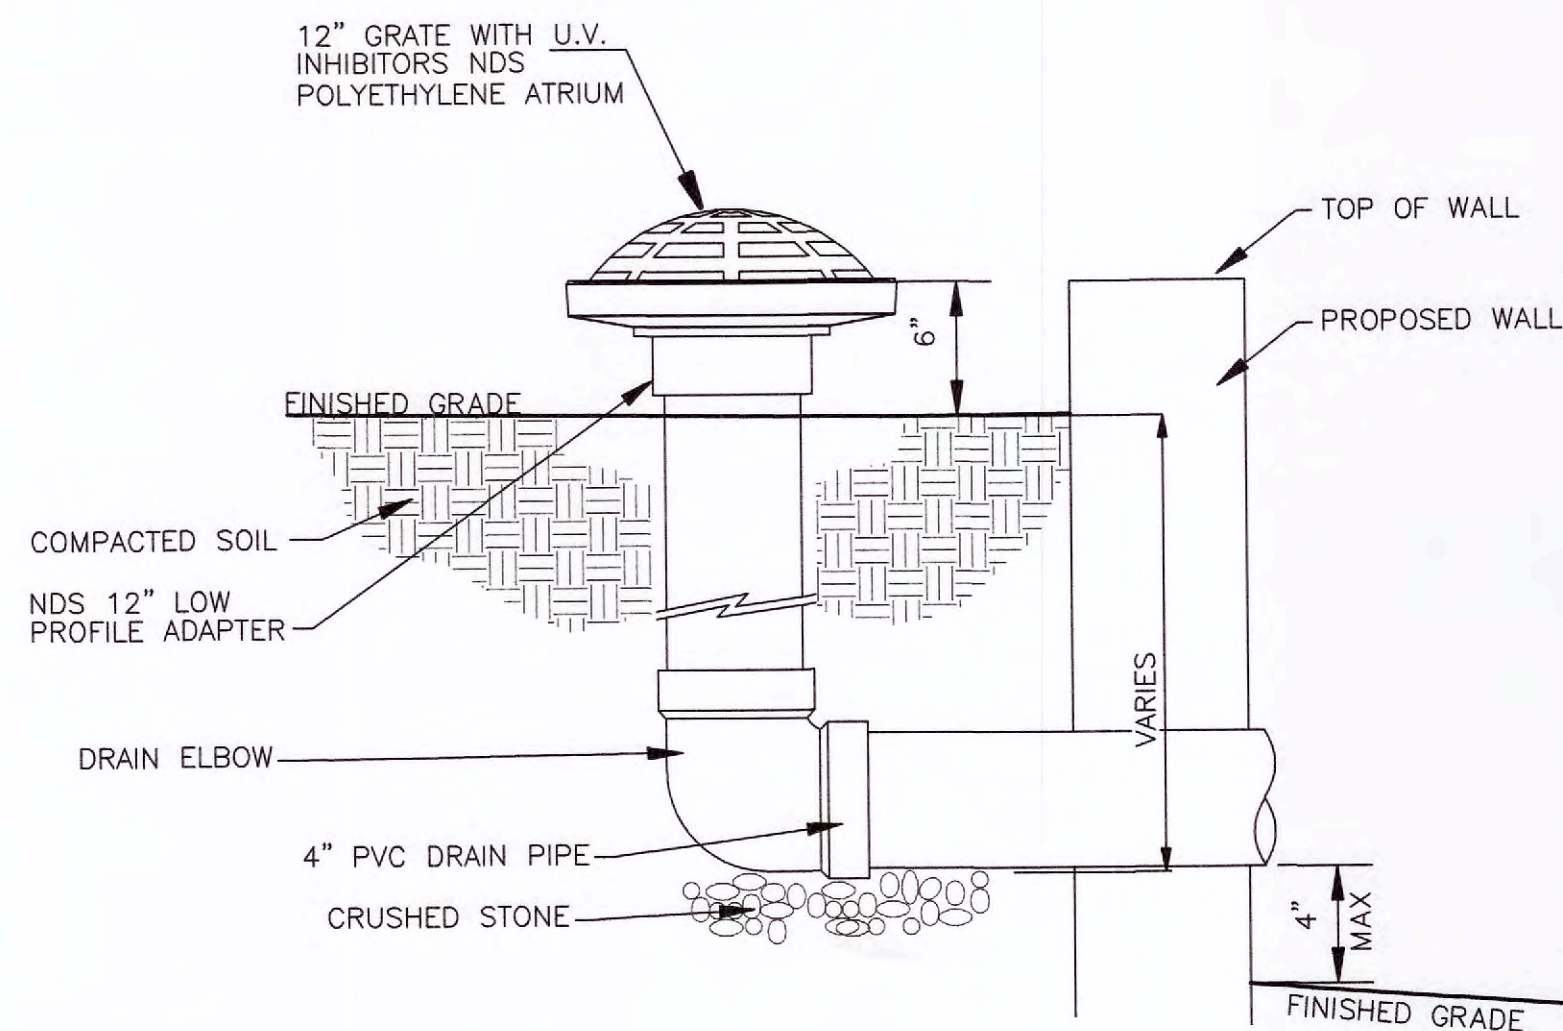

N.T.S.

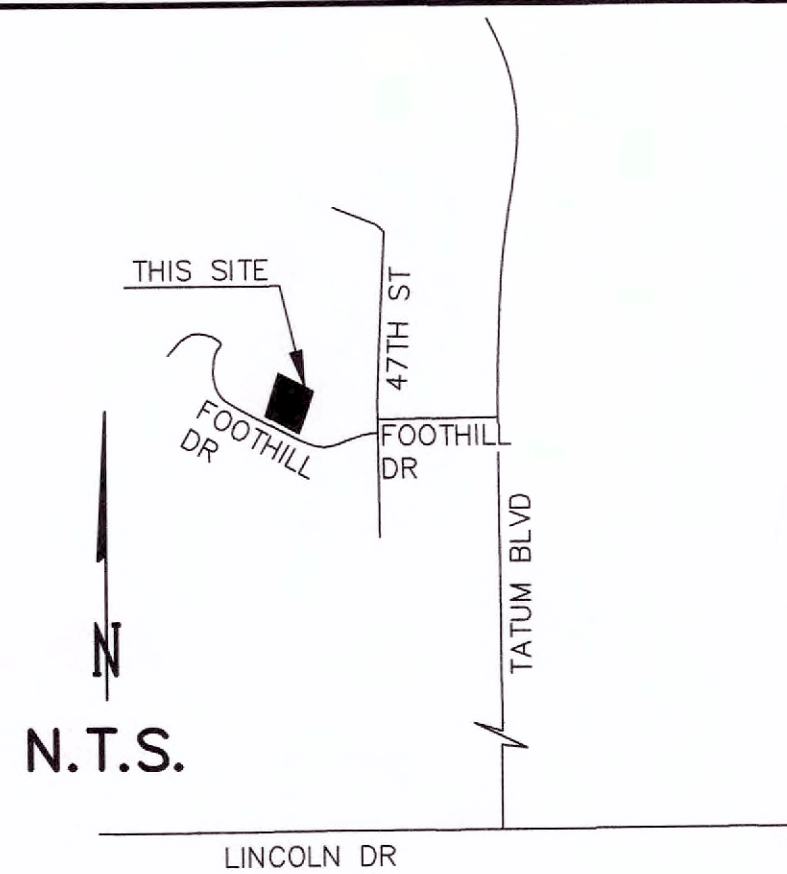
$$\text{VOLUME PROVIDED} = \frac{(\text{DEPTH} \times \text{WIDTH})}{2} \times \text{LENGTH}$$

$$\text{VOLUME PROVIDED} = \frac{(0.50' \times 1.67')}{2} \times 70' = 29.2 \text{ C.F.}$$

BOTTOM ELEVATION=1508.75
TOP ELEVATION/WATER SURFACE ELEV.=1509.25
DEPTH=0.5'
3.33(H):1(V) SIDE SLOPES

THIS IS TO CERTIFY THAT THE ENGINEERING INFORMATION
SHOWN HEREON WAS EXECUTED UNDER MY DIRECTION.



CALLOW CONSTRUCTION
32235 N 53RD ST
CAVE CREEK, AZ 85331
602-376-1511
CALLOWCONSTRUCTION@COX.NET

14901 N SCOTTSDALE RD #201
SCOTTSDALE, AZ 85254

4668 E FOOTHILL DR
PARADISE VALLEY, AZ 85253

169-11-142

R-43

AREA= 61,345 S.F. / 1.40828 AC.±
LENGTH OF RETAINING WALLS= 219.15 L.F.
MAXIMUM HEIGHT OF RETAINING WALLS= 8 FEET

AREA=	61,345 S.F. / 1.40828 AC.±
EXISTING GROSS DISTURBED AREA =	16,658 S.F.
LESS EXISTING BUILDING FOOTPRINT=	8,093 S.F.
LESS EXISTING DRIVEWAY	= 3,627 S.F.
EXISTING NET DISTURBED AREA=	4,938 S.F.


PROPOSED GROSS DISTURBED AREA=	19,464 S.F.
LESS TEMPORARY AREAS OF DISTURBANCE TO BE RESTORED AND REVEGETATED	= 1,633 S.F.
LESS BUILDING FOOTPRINT	= 8,093 S.F.
LESS EXISTING DRIVEWAY	= 3,627 S.F.
PROPOSED NET DISTURBANCE=	6,111 S.F.

VOLUME OF CUT=	5 CY
VOLUME OF FILL=	94 CY
TOTAL CUT&FILL=	99 CY
HILLSIDE ASSURANCE @ \$25/CUBIC=	\$2,475

Note: Quantities shown are approximate only. Engineer makes no guarantee as to the accuracy of the quantities shown herein. Contractor shall verify quantities independently prior to bidding. Quantities do not include compaction, ground scarification, shrink or swell factors.

FND 3" BRASS CAP FLUSH NO STAMP AT THE INTERSECTION
OF INDIAN BEND ROAD & 60th STREET.
ELEV=1423.873 (NAVD 88)

FOUND BRASS CAP FLUSH AT THE INTERSECTION OF 62nd
STREET & INDIAN BEND ROAD
ELEV=1433.43 (NAVD 88)

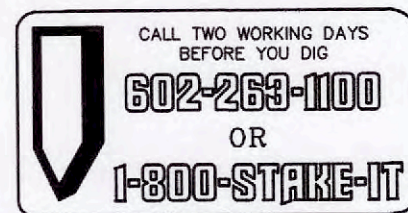



Civil Engineers & Land Surveyors
P.O. BOX 1240, Carefree, Arizona 85377
(480) 488-4393

LOT 59, TATUM CANYON, SHT. 1 OF 2, JOB #17-053P20



END 1/2" REBAR
ELEV=1549.49

LOT 55

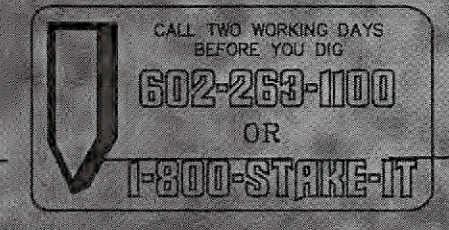
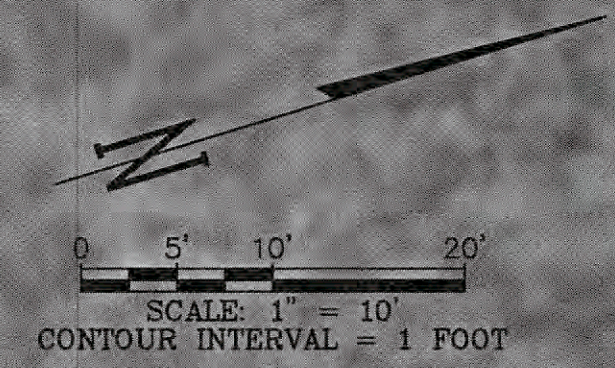


GRAHAM SURVEYING & ENGINEERING INC.
Civil Engineers & Land Surveyors


P.O. BOX 1240, Carefree, Arizona 85377
(480) 488-4393

LOT 59, TATUM CANYON, SHT. 2 OF 4, JOB #17-053810


FOOTHILLS DRIVE

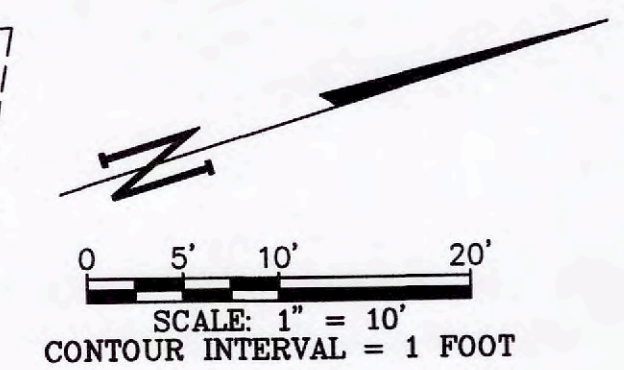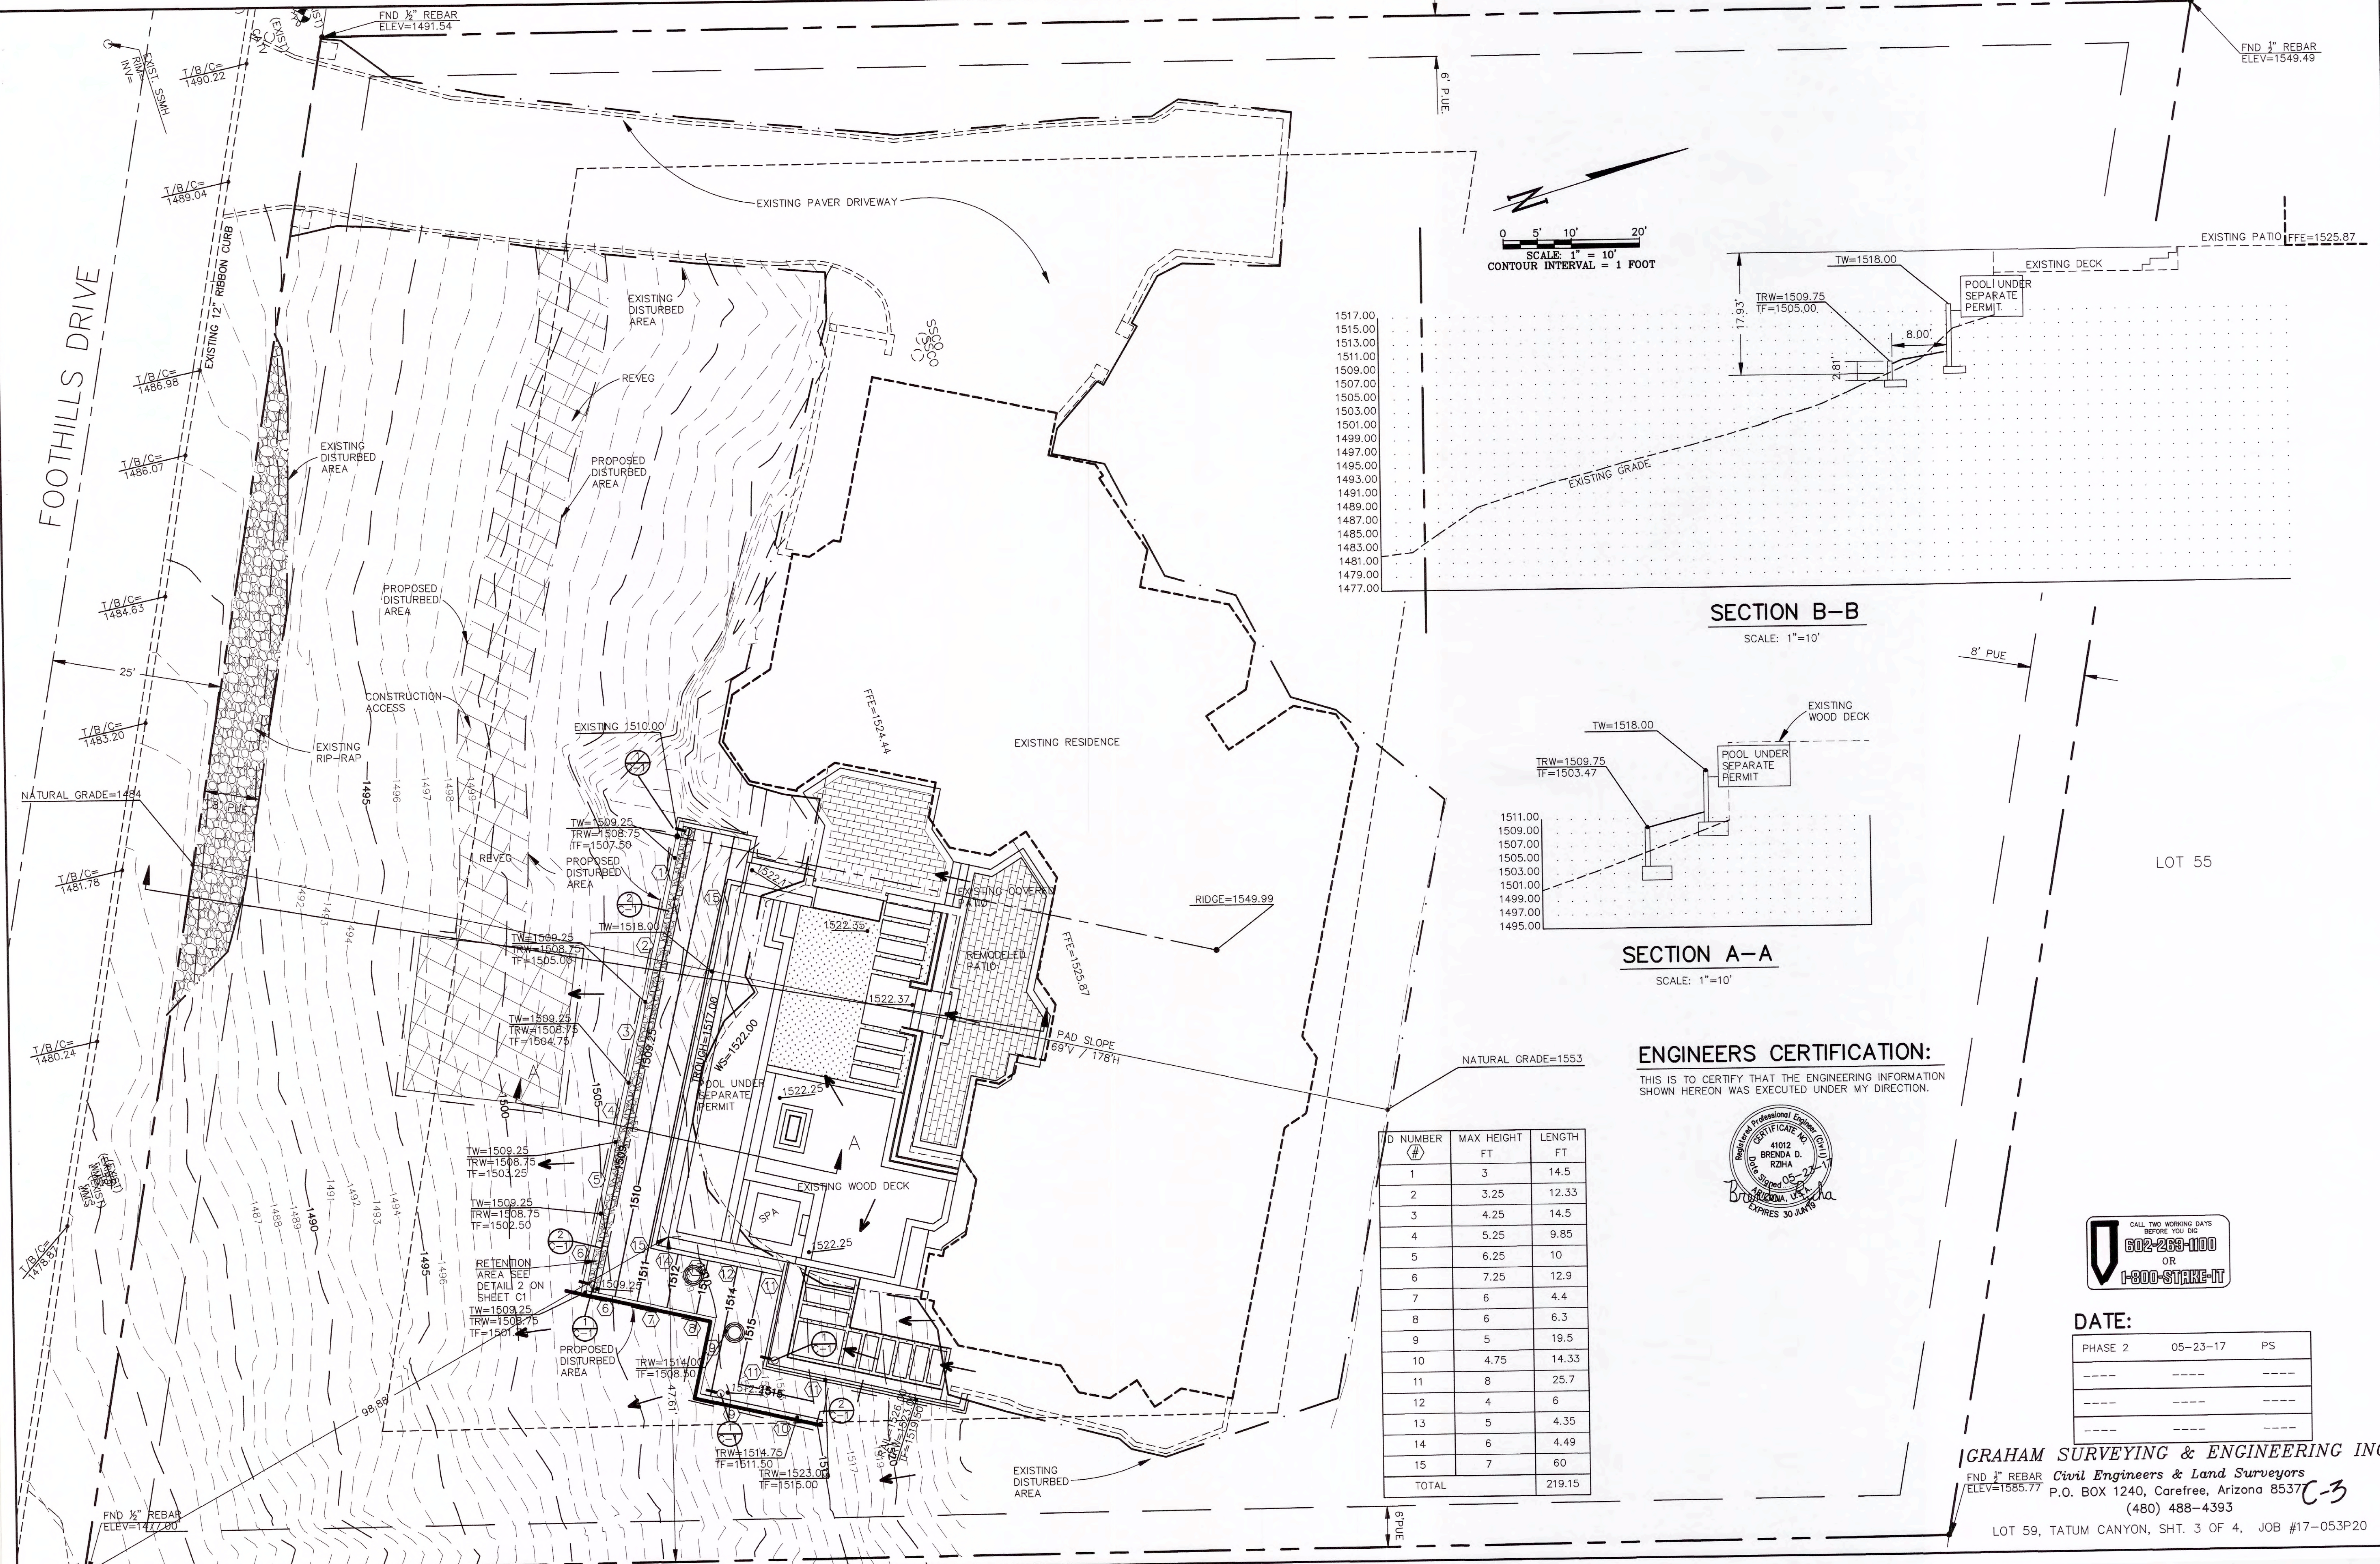

SECTION B-B
SCALE: 1"=10'

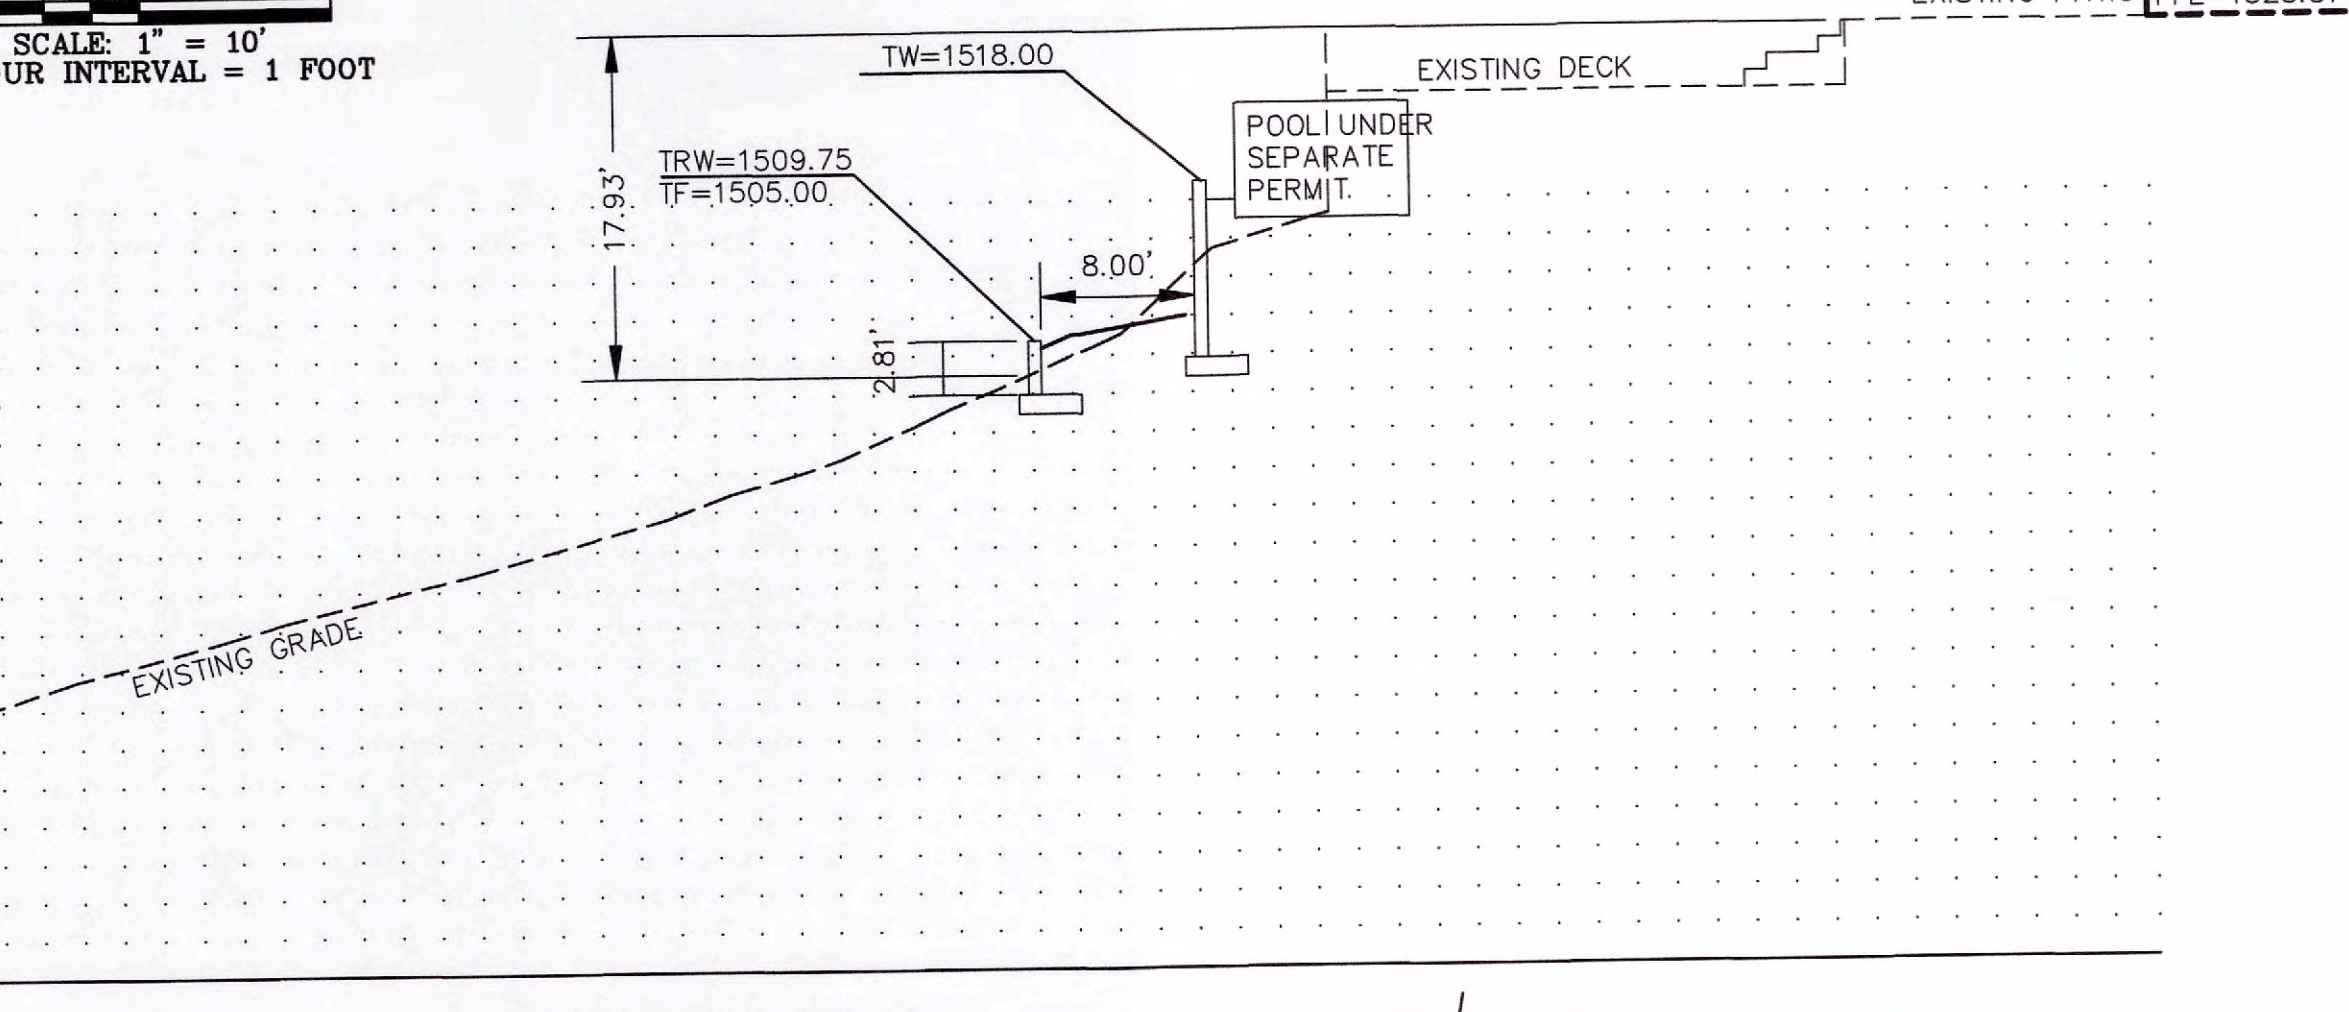

SECTION A-A
SCALE: 1"=10'

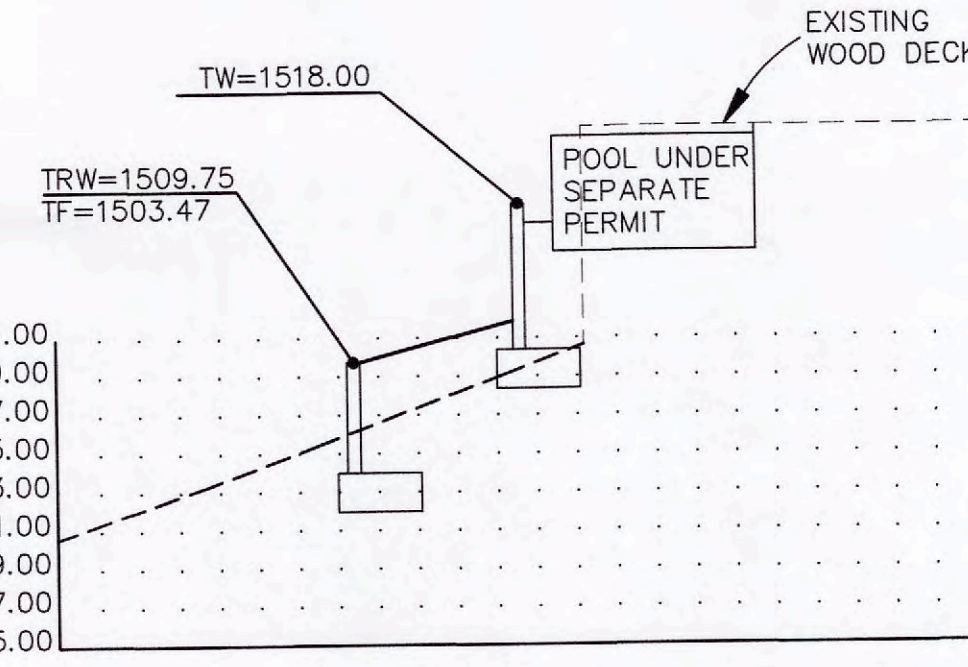

ENGINEERS CERTIFICATION:

THIS IS TO CERTIFY THAT THE ENGINEERING INFORMATION SHOWN HEREON WAS EXECUTED UNDER MY DIRECTION.



D NUMBER	MAX HEIGHT	LENGTH
#	FT	FT
1	3	14.5
2	3.25	12.33
3	4.25	14.5
4	5.25	9.85
5	6.25	10
6	7.25	12.9
7	6	4.4
8	6	6.3
9	5	19.5
10	4.75	14.33
11	8	25.7
12	4	6
13	5	4.35
14	6	4.49
15	7	60
TOTAL		219.15




DATE:

PHASE 2	05-23-17	PS
---	---	---
---	---	---
---	---	---


GRAHAM SURVEYING & ENGINEERING INC.

Civil Engineers & Land Surveyors
P.O. BOX 1240, Carefree, Arizona 85375
(480) 488-4393


LOT 59, TATUM CANYON, SHT. 3 OF 4, JOB #17-053P20

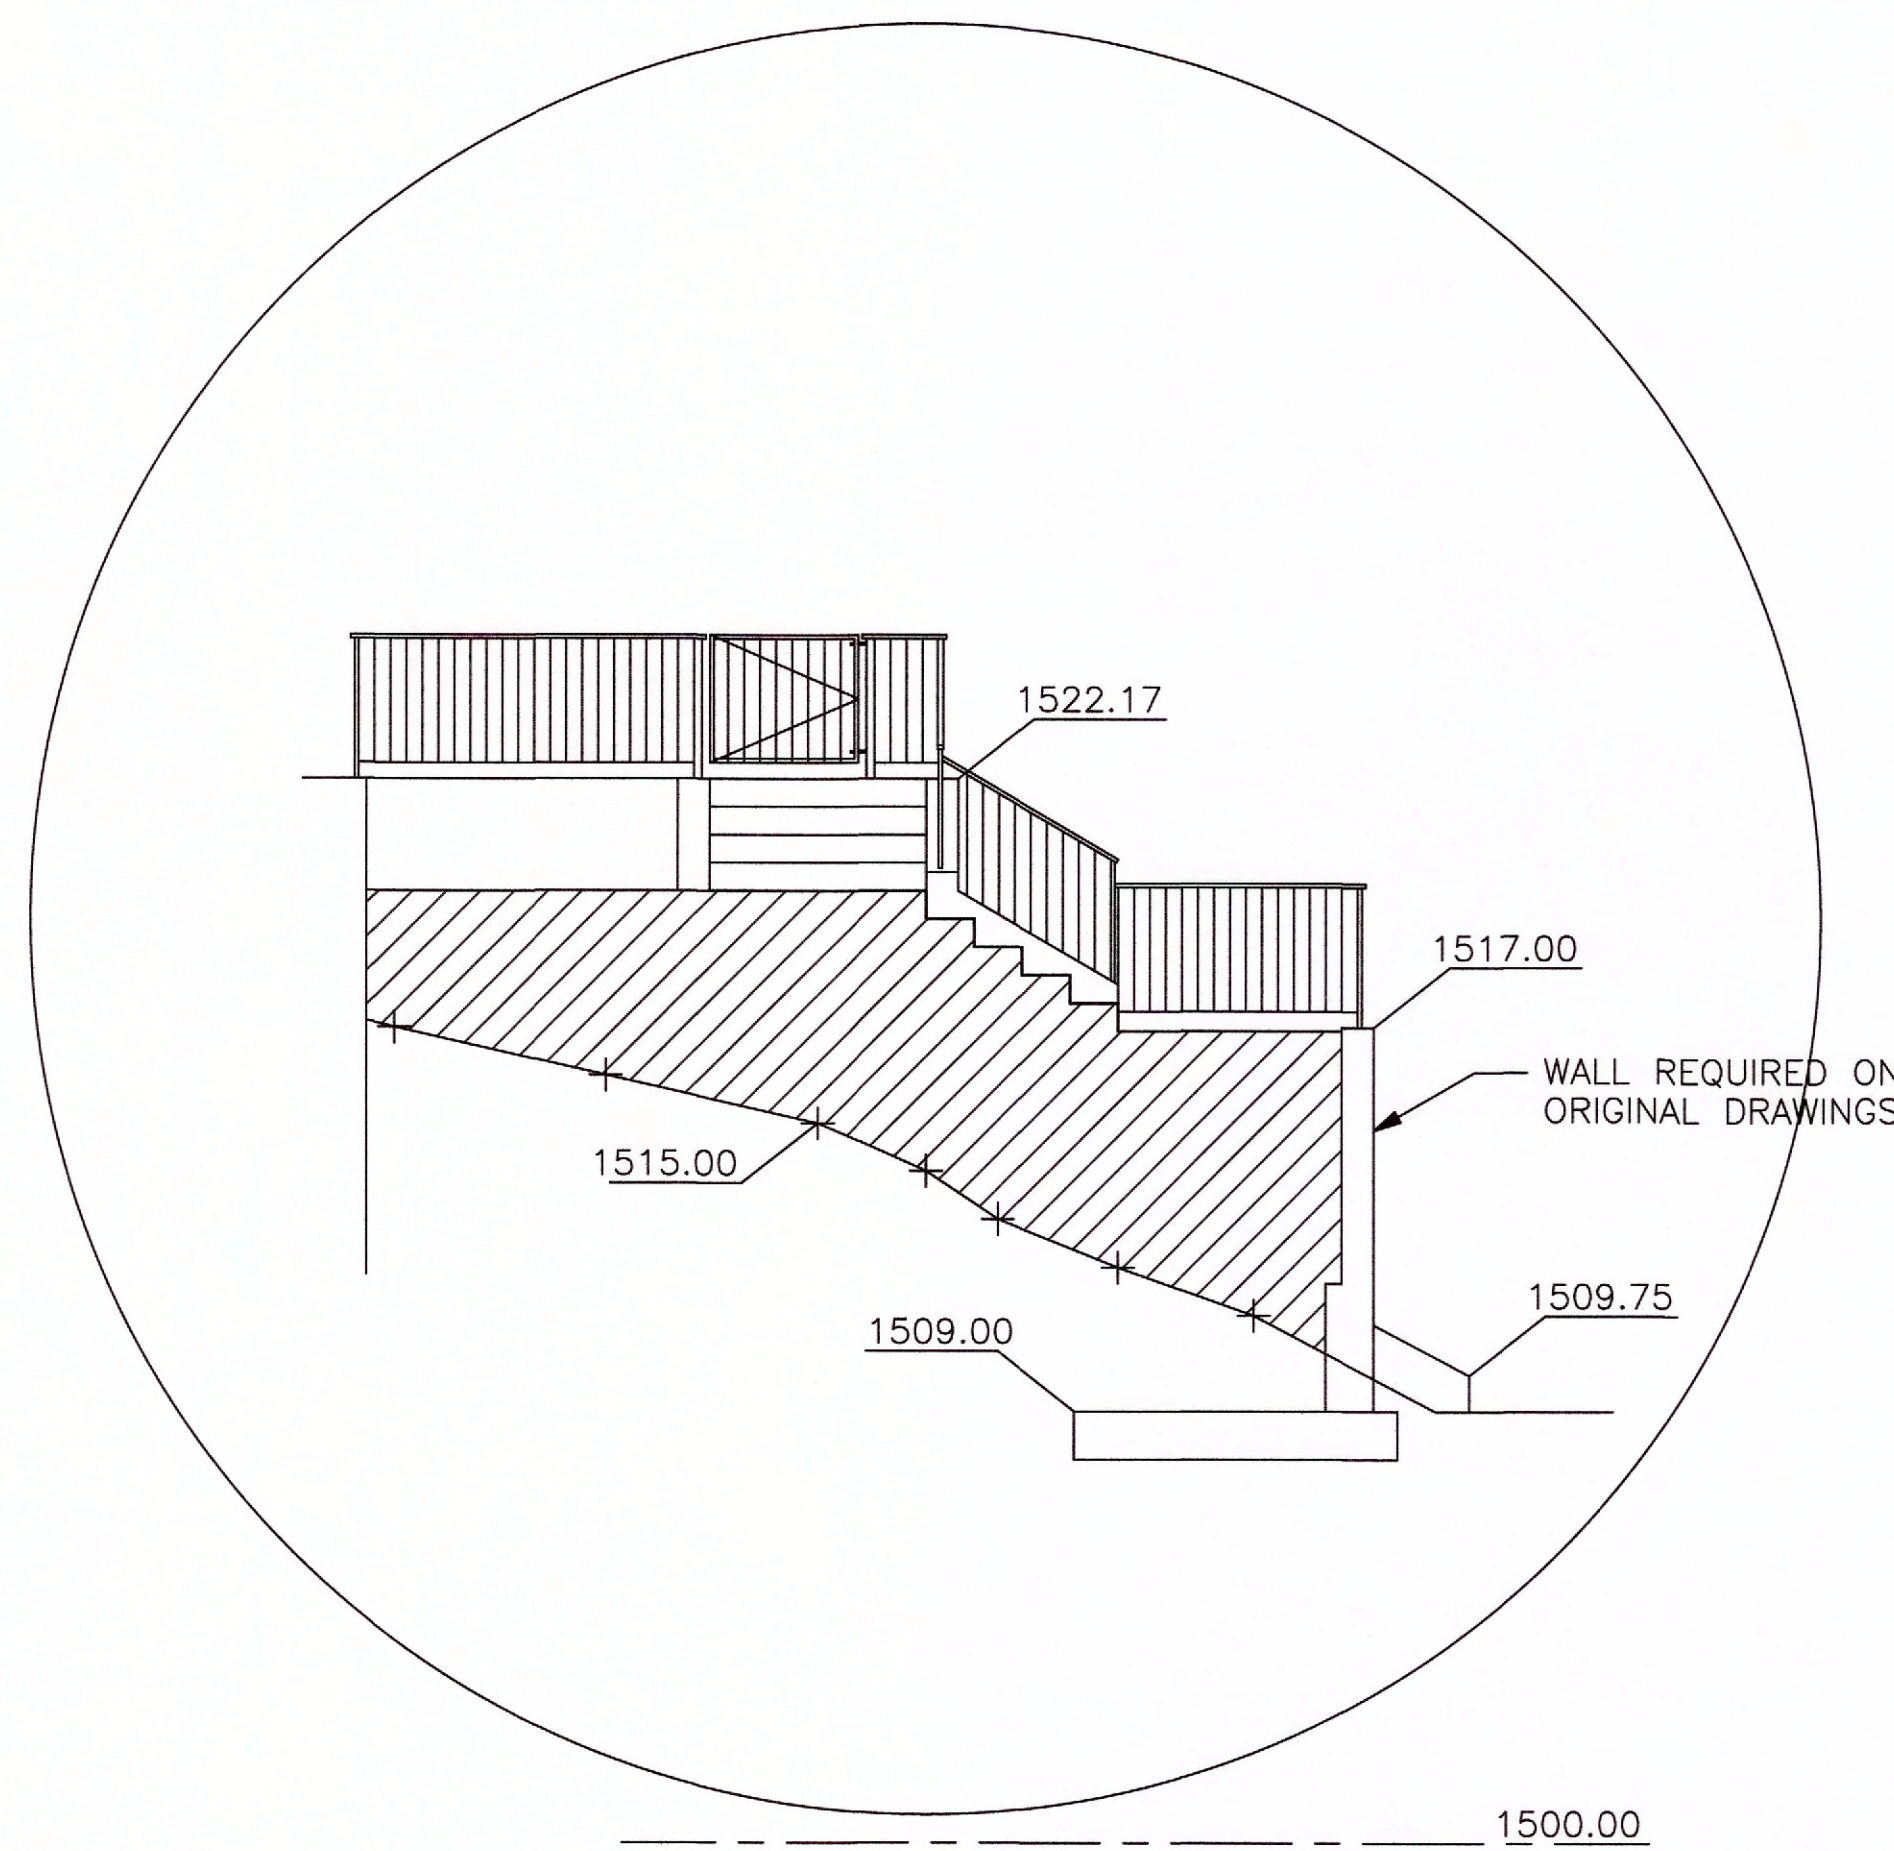


WEST ELEVATION
SCALE 1'-10.0'

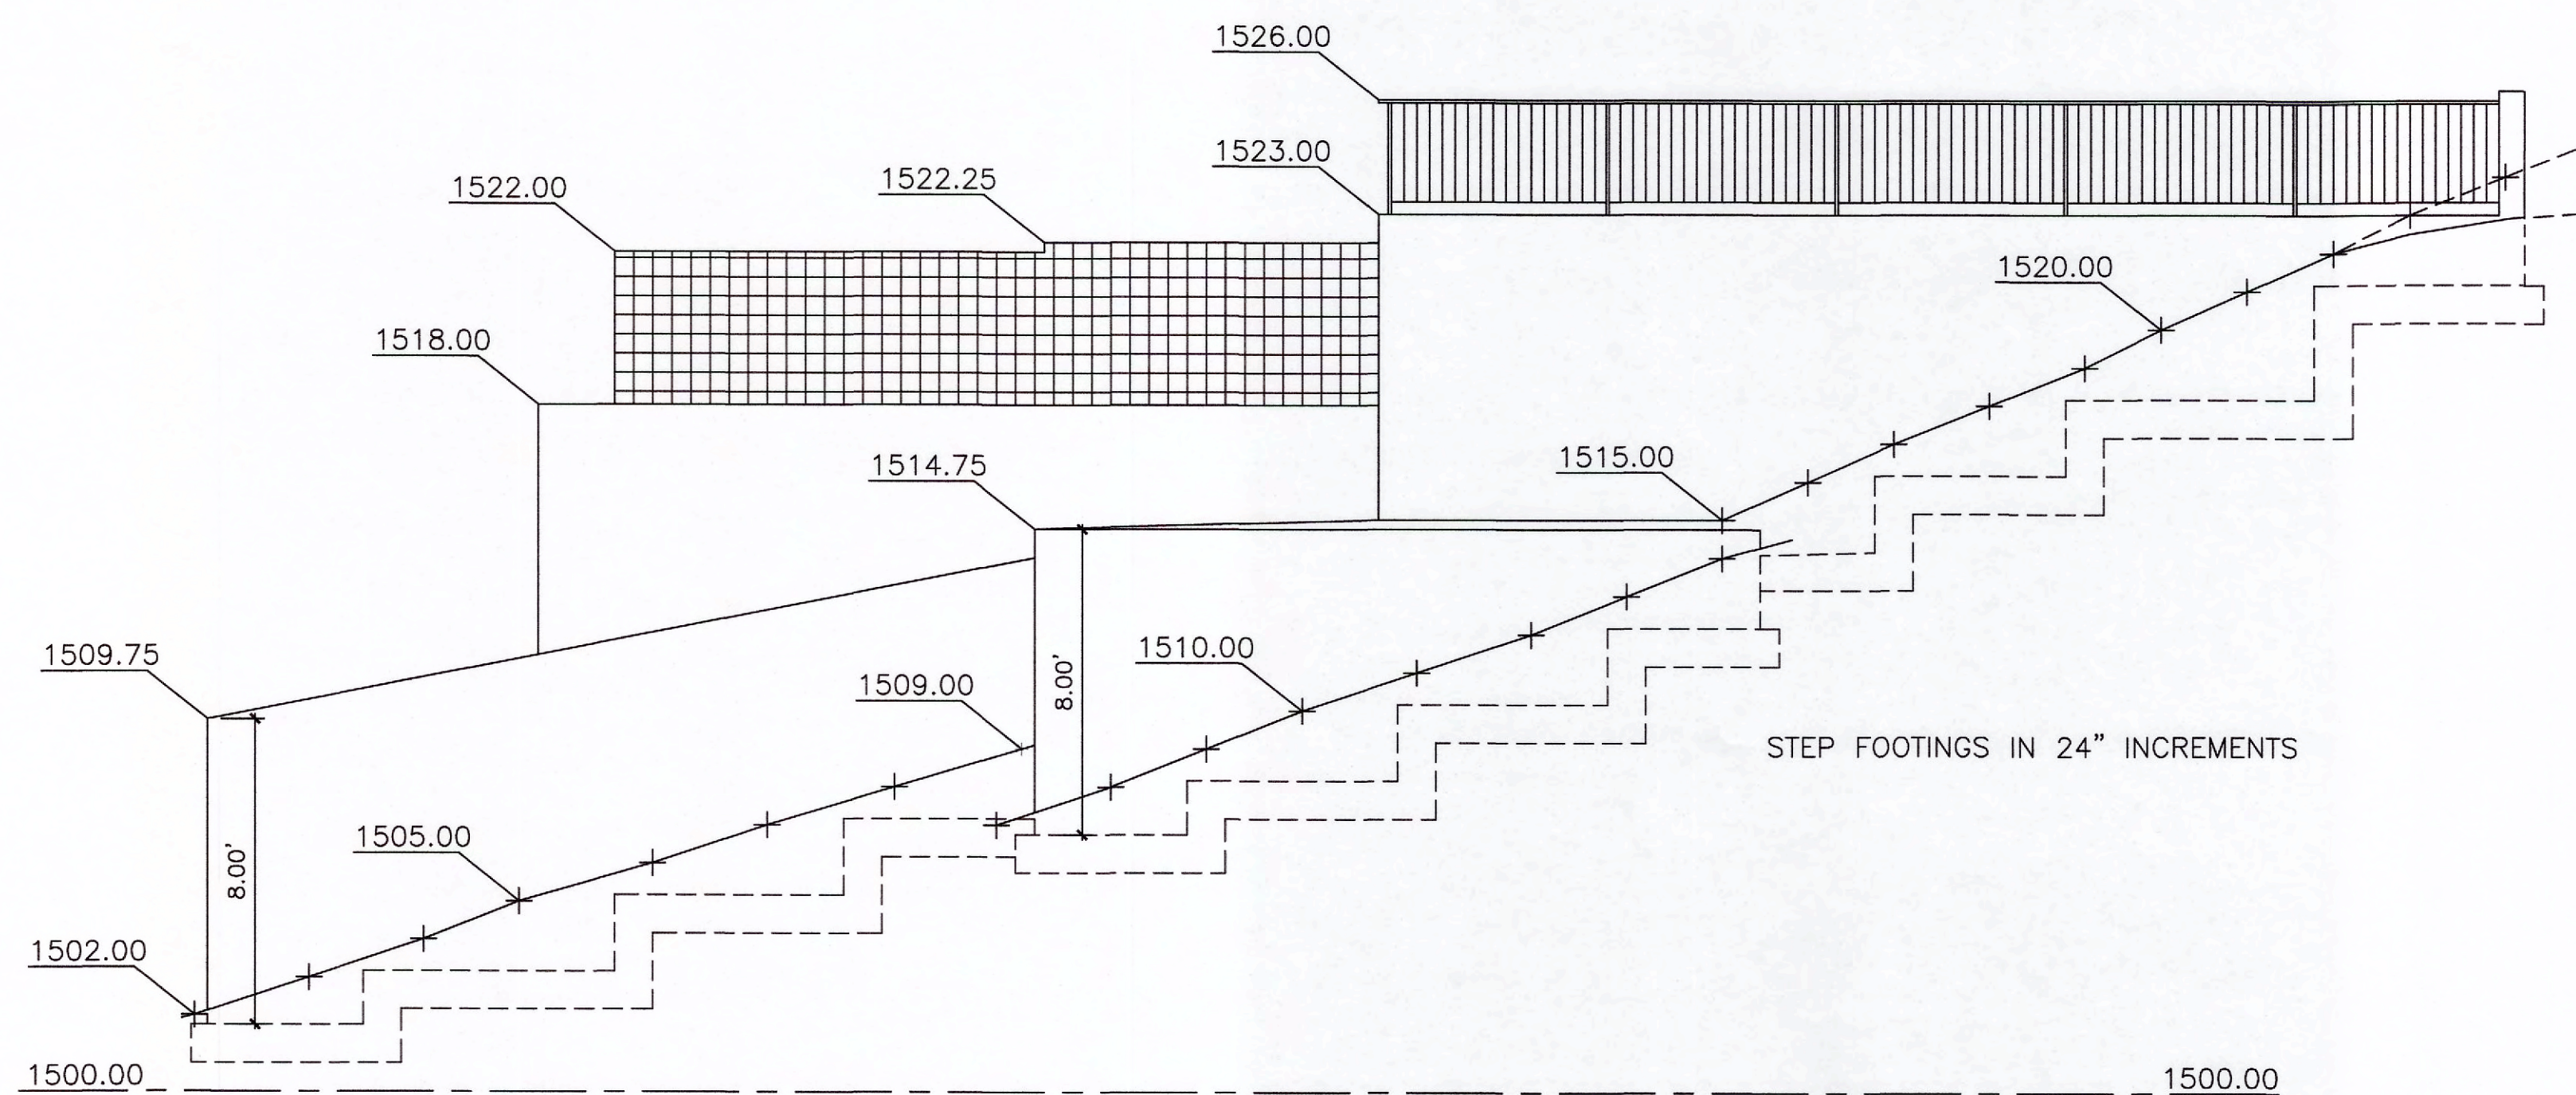

EAST ELEVATION
SCALE 1'-10.0'

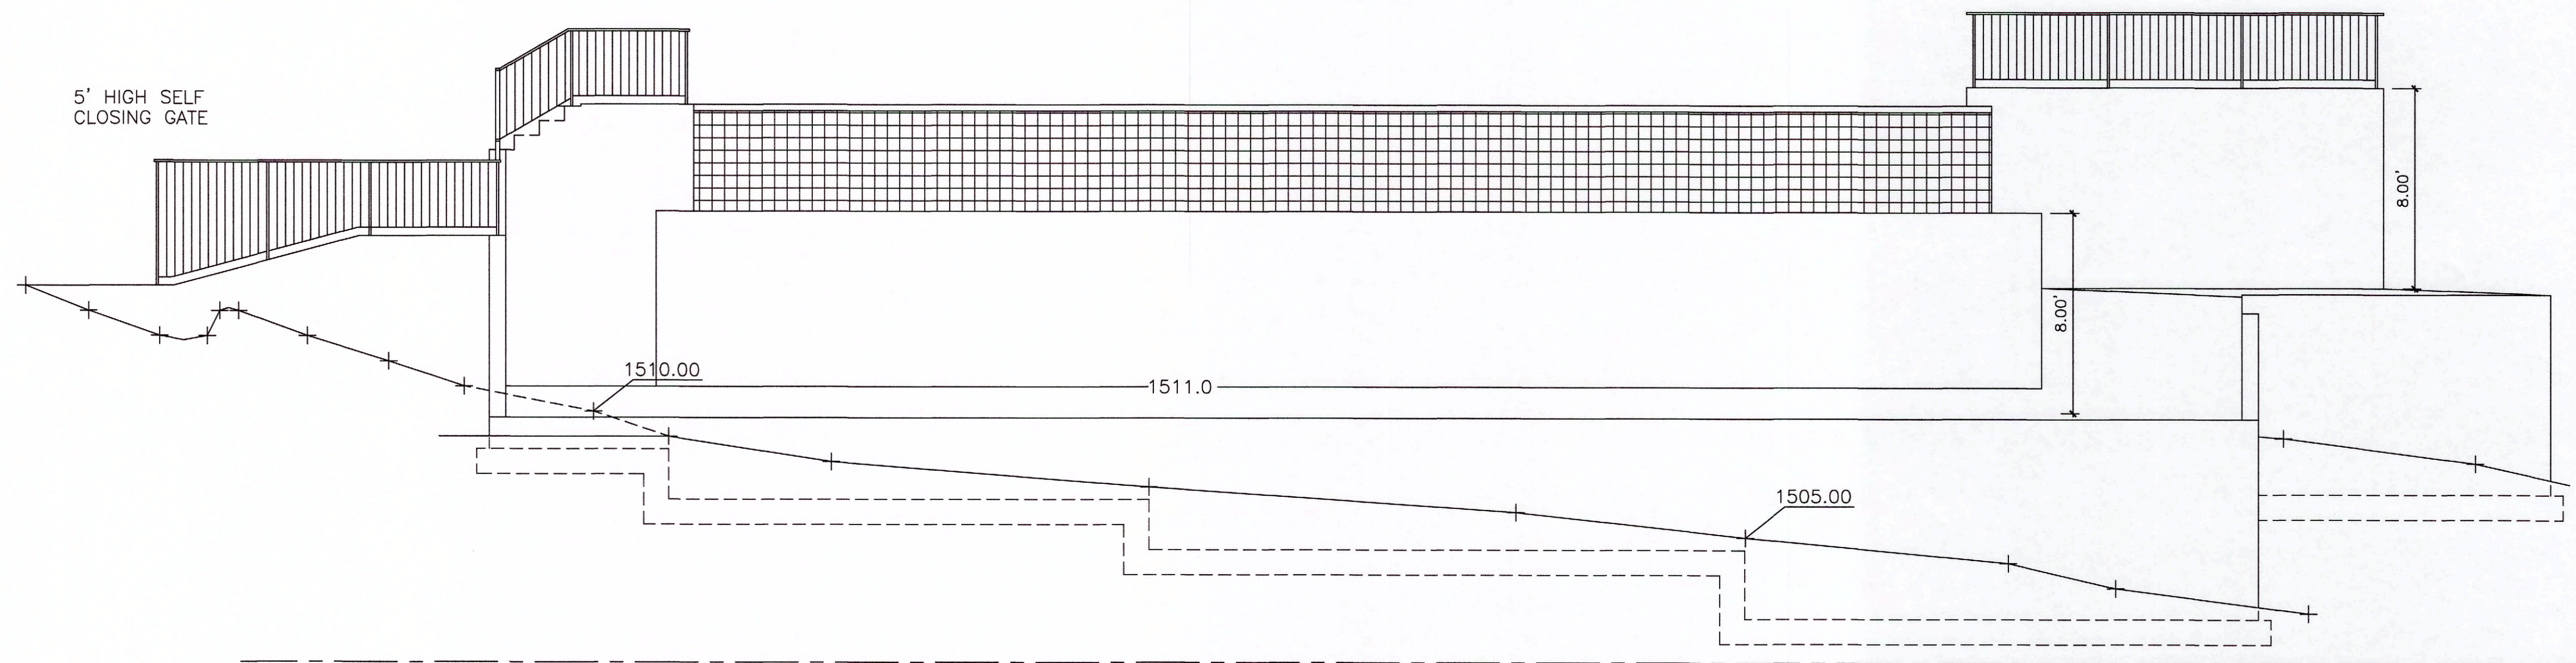

EAST ELEVATION
SCALE 1'-10.0'

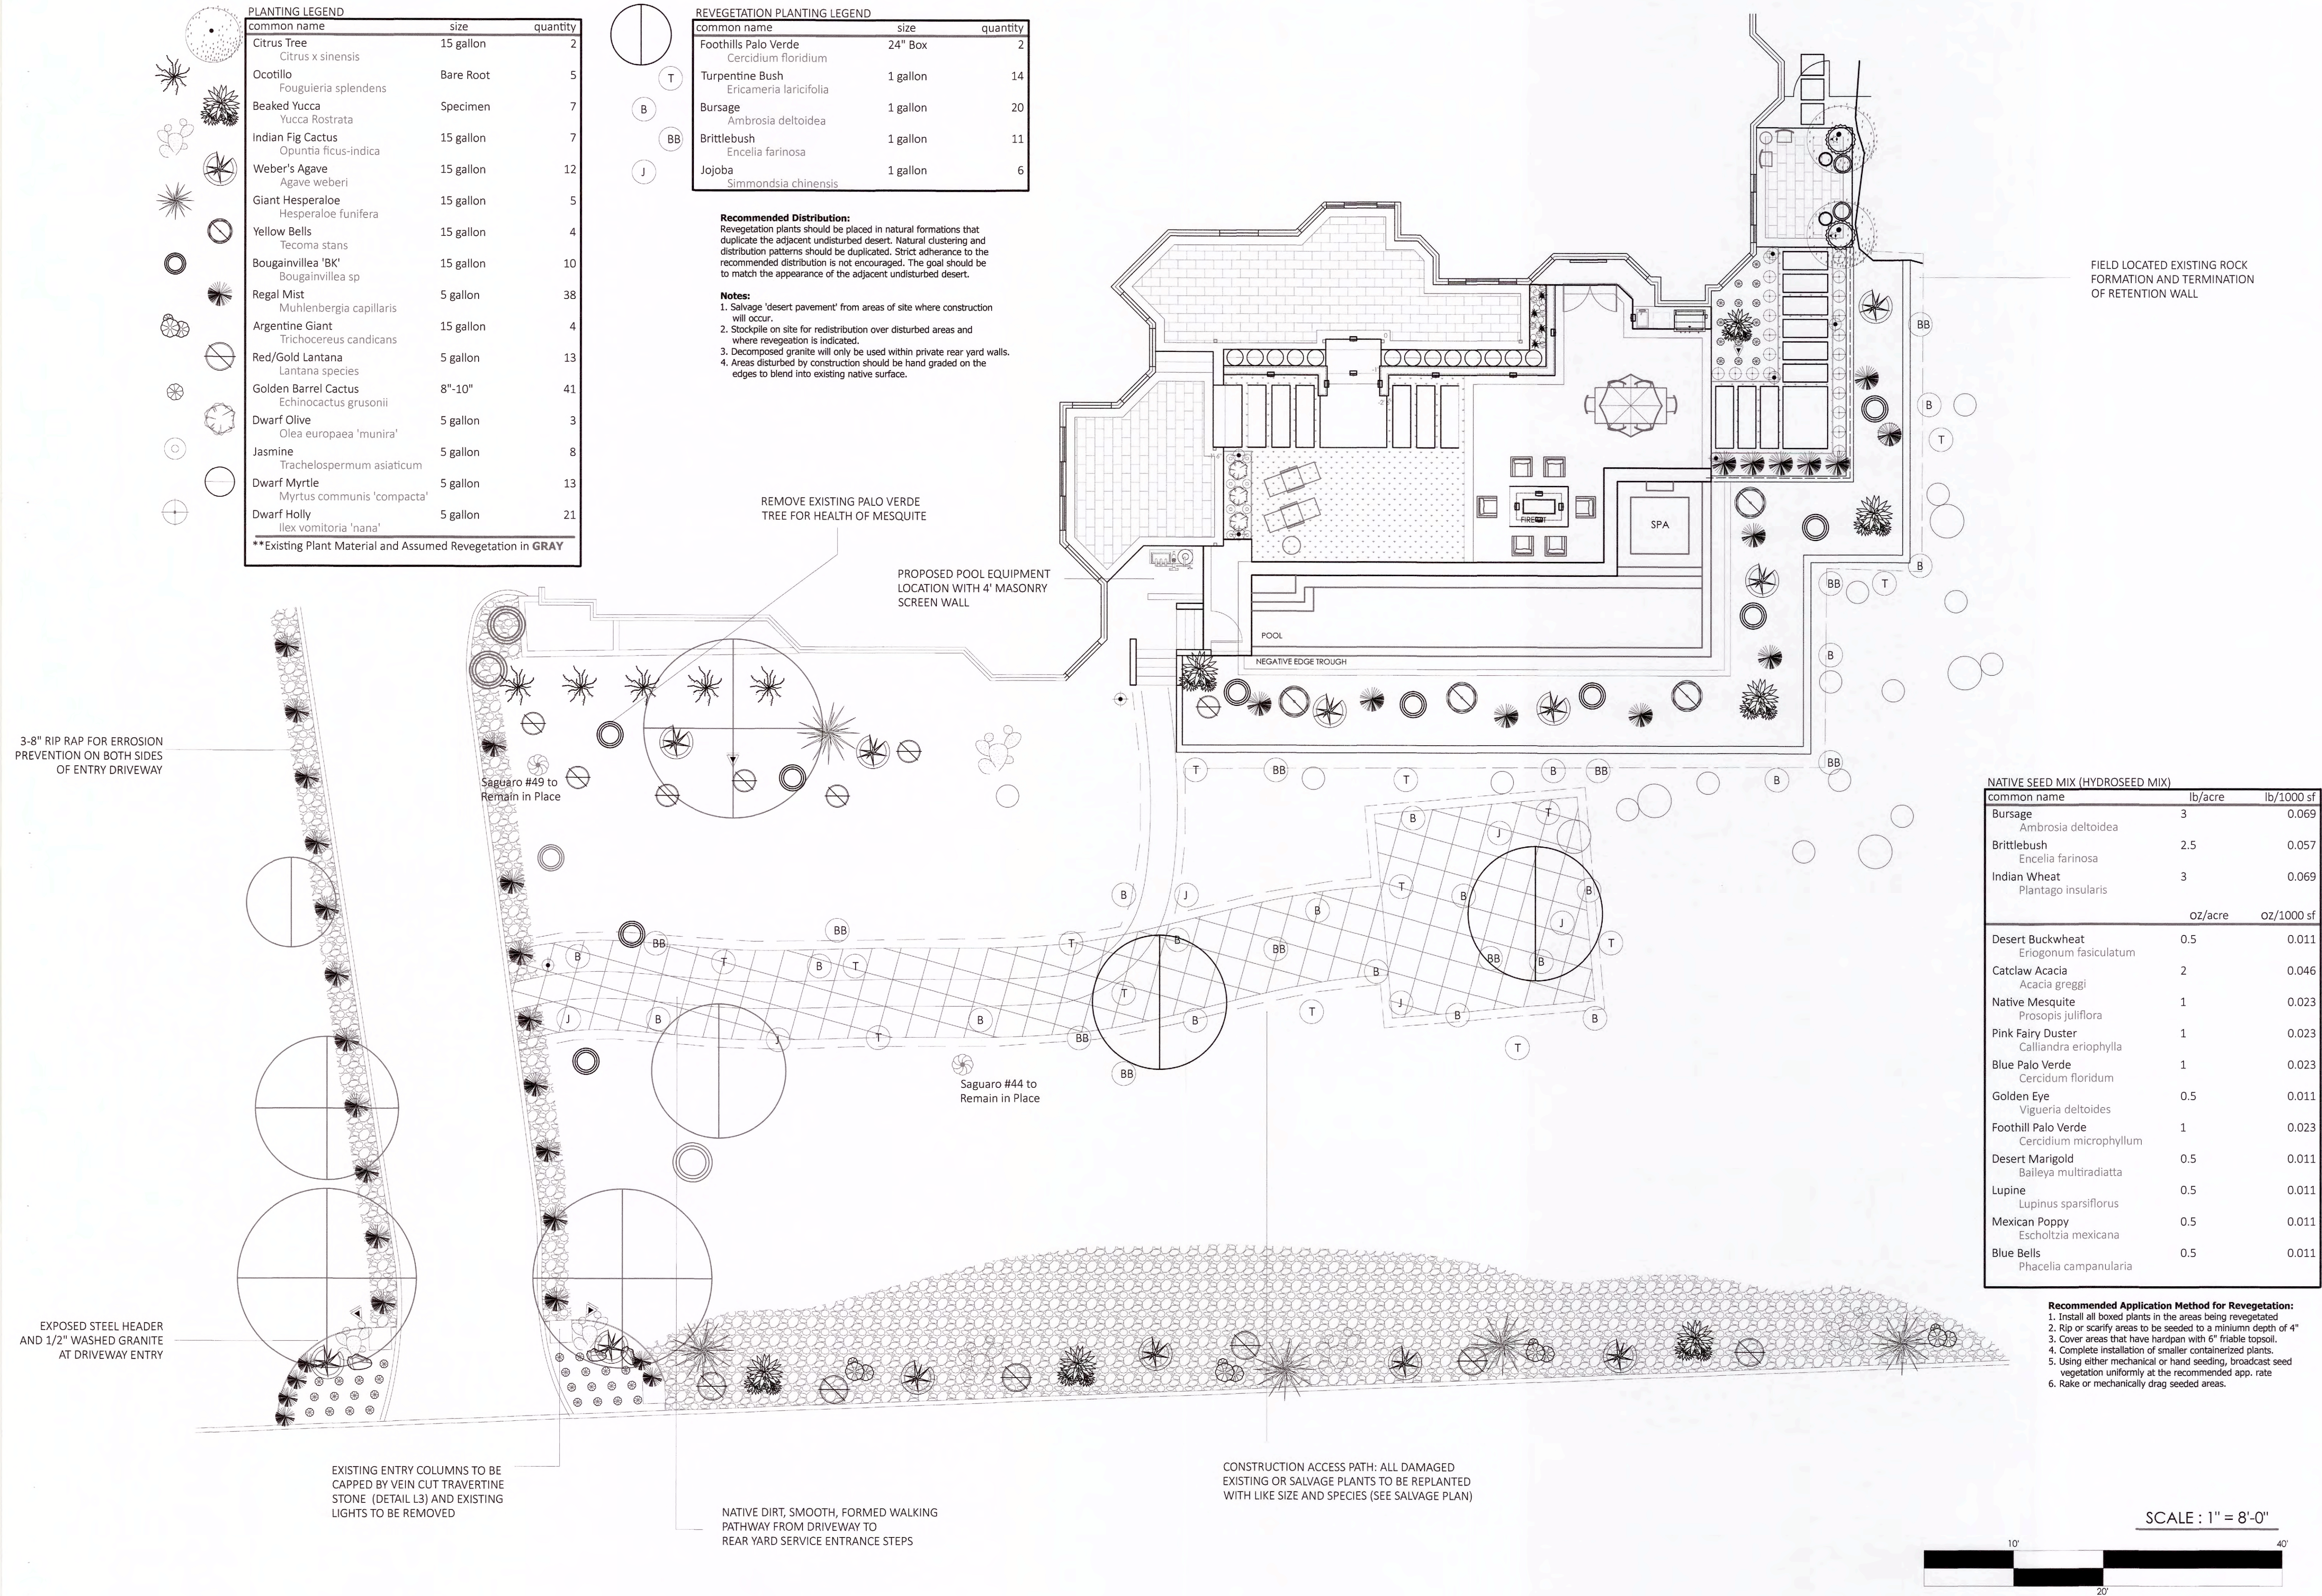

PLANTING LEGEND		
common name	size	quantity
Citrus Tree	15 gallon	2
Citrus x sinensis		
Ocotillo	Bare Root	5
Fouguiera splendens		
Beaked Yucca	Specimen	7
Yucca Rostrata		
Indian Fig Cactus	15 gallon	7
Opuntia ficus-indica		
Weber's Agave	15 gallon	12
Agave weberi		
Giant Hesperaloe	15 gallon	5
Hesperaloe funifera		
Yellow Bells	15 gallon	4
Tecoma stans		
Bougainvillea 'BK'	15 gallon	10
Bougainvillea sp		
Regal Mist	5 gallon	38
Muhlenbergia capillaris		
Argentine Giant	15 gallon	4
Trichocereus candicans		
Red/Gold Lantana	5 gallon	13
Lantana species		
Golden Barrel Cactus	8"-10"	41
Echinocactus grusonii		
Dwarf Olive	5 gallon	3
Olea europaea 'munira'		
Jasmine	5 gallon	8
Trachelospermum asiaticum		
Dwarf Myrtle	5 gallon	13
Myrtus communis 'compacta'		
Dwarf Holly	5 gallon	21
Ilex vomitoria 'nana'		
**Existing Plant Material and Assumed Revegetation in GRAY		

REVEGETATION PLANTING LEGEND		
common name	size	quantity
Foothills Palo Verde	24" Box	2
Cercidium floridum		
Turpentine Bush	1 gallon	14
Ericameria laricifolia		
Bursage	1 gallon	20
Ambrosia deltoidea		
Brittlebush	1 gallon	11
Encelia farinosa		
Jojoba	1 gallon	6
Simmondsia chinensis		

- Recommended Distribution:**
Revegetation plants should be placed in natural formations that duplicate the adjacent undisturbed desert. Natural clustering and distribution patterns should be duplicated. Strict adherence to the recommended distribution is not encouraged. The goal should be to match the appearance of the adjacent undisturbed desert.
- Notes:**
1. Salvage 'desert pavement' from areas of site where construction will occur.
2. Stockpile on site for redistribution over disturbed areas and where revegetation is indicated.
3. Decomposed granite will only be used within private rear yard walls.
4. Areas disturbed by construction should be hand graded on the edges to blend into existing native surface.

NATIVE SEED MIX (HYDROSEED MIX)		
common name	lb/acre	lb/1000 sf
Bursage	3	0.069
Ambrosia deltoidea		
Brittlebush	2.5	0.057
Encelia farinosa		
Indian Wheat	3	0.069
Plantago insularis		
	oz/acre	oz/1000 sf
Desert Buckwheat	0.5	0.011
Eriogonum fasciculatum		
Catclaw Acacia	2	0.046
Acacia greggii		
Native Mesquite	1	0.023
Prosopis juliflora		
Pink Fairy Duster	1	0.023
Calliandra eriophylla		
Blue Palo Verde	1	0.023
Cercidium floridum		
Golden Eye	0.5	0.011
Viguiera deltoides		
Foothill Palo Verde	1	0.023
Cercidium microphyllum		
Desert Marigold	0.5	0.011
Baileya multiradiata		
Lupine	0.5	0.011
Lupinus sparsiflorus		
Mexican Poppy	0.5	0.011
Escholtzia mexicana		
Blue Bells	0.5	0.011
Phacelia campanularia		

- Recommended Application Method for Revegetation:**
1. Install all boxed plants in the areas being revegetated.
2. Rip or scarify areas to be seeded to a minimum depth of 4".
3. Cover areas that have hardpan with 6" friable topsoil.
4. Complete installation of smaller containerized plants.
5. Using either mechanical or hand seeding, broadcast seed vegetation uniformly at the recommended app. rate.
6. Rake or mechanically drag seeded areas.

LANDSCAPE RESOURCES

14807 N 73RD STREET SUITE 101 SCOTTSDALE, AZ 85260 PH 480.991.5571 FAX 480.991.7147

Finch Residence

4668 EAST FOOTHILL DRIVE
PARADISE VALLEY, AZ

REVISIONS:

03.07.2017
05.01.2017
05.22.2017

NORTH

LANDSCAPE SCOPE

DESIGNER: JM / BL

DATE: 02.11.2017

SCALE: 1/8" = 1'-0"

SHEET


L1 of 3

LIGHTING LEGEND

type	model	quantity
Path Light FX Luminaire	HC-1LED-BZ	8
Spot Light FX Luminaire	NP-1LED-BZ	4
Spot Light FX Luminaire	QZ-1LED-BZ	2
Strip Wall Light FX Luminaire	LF-1LED-BZ	13

*LIGHTING DETAILS AND SPEC SHEETS ON PAGE L3

*BZ represents Brown Bronze Color Finish (sample on detail sheet)

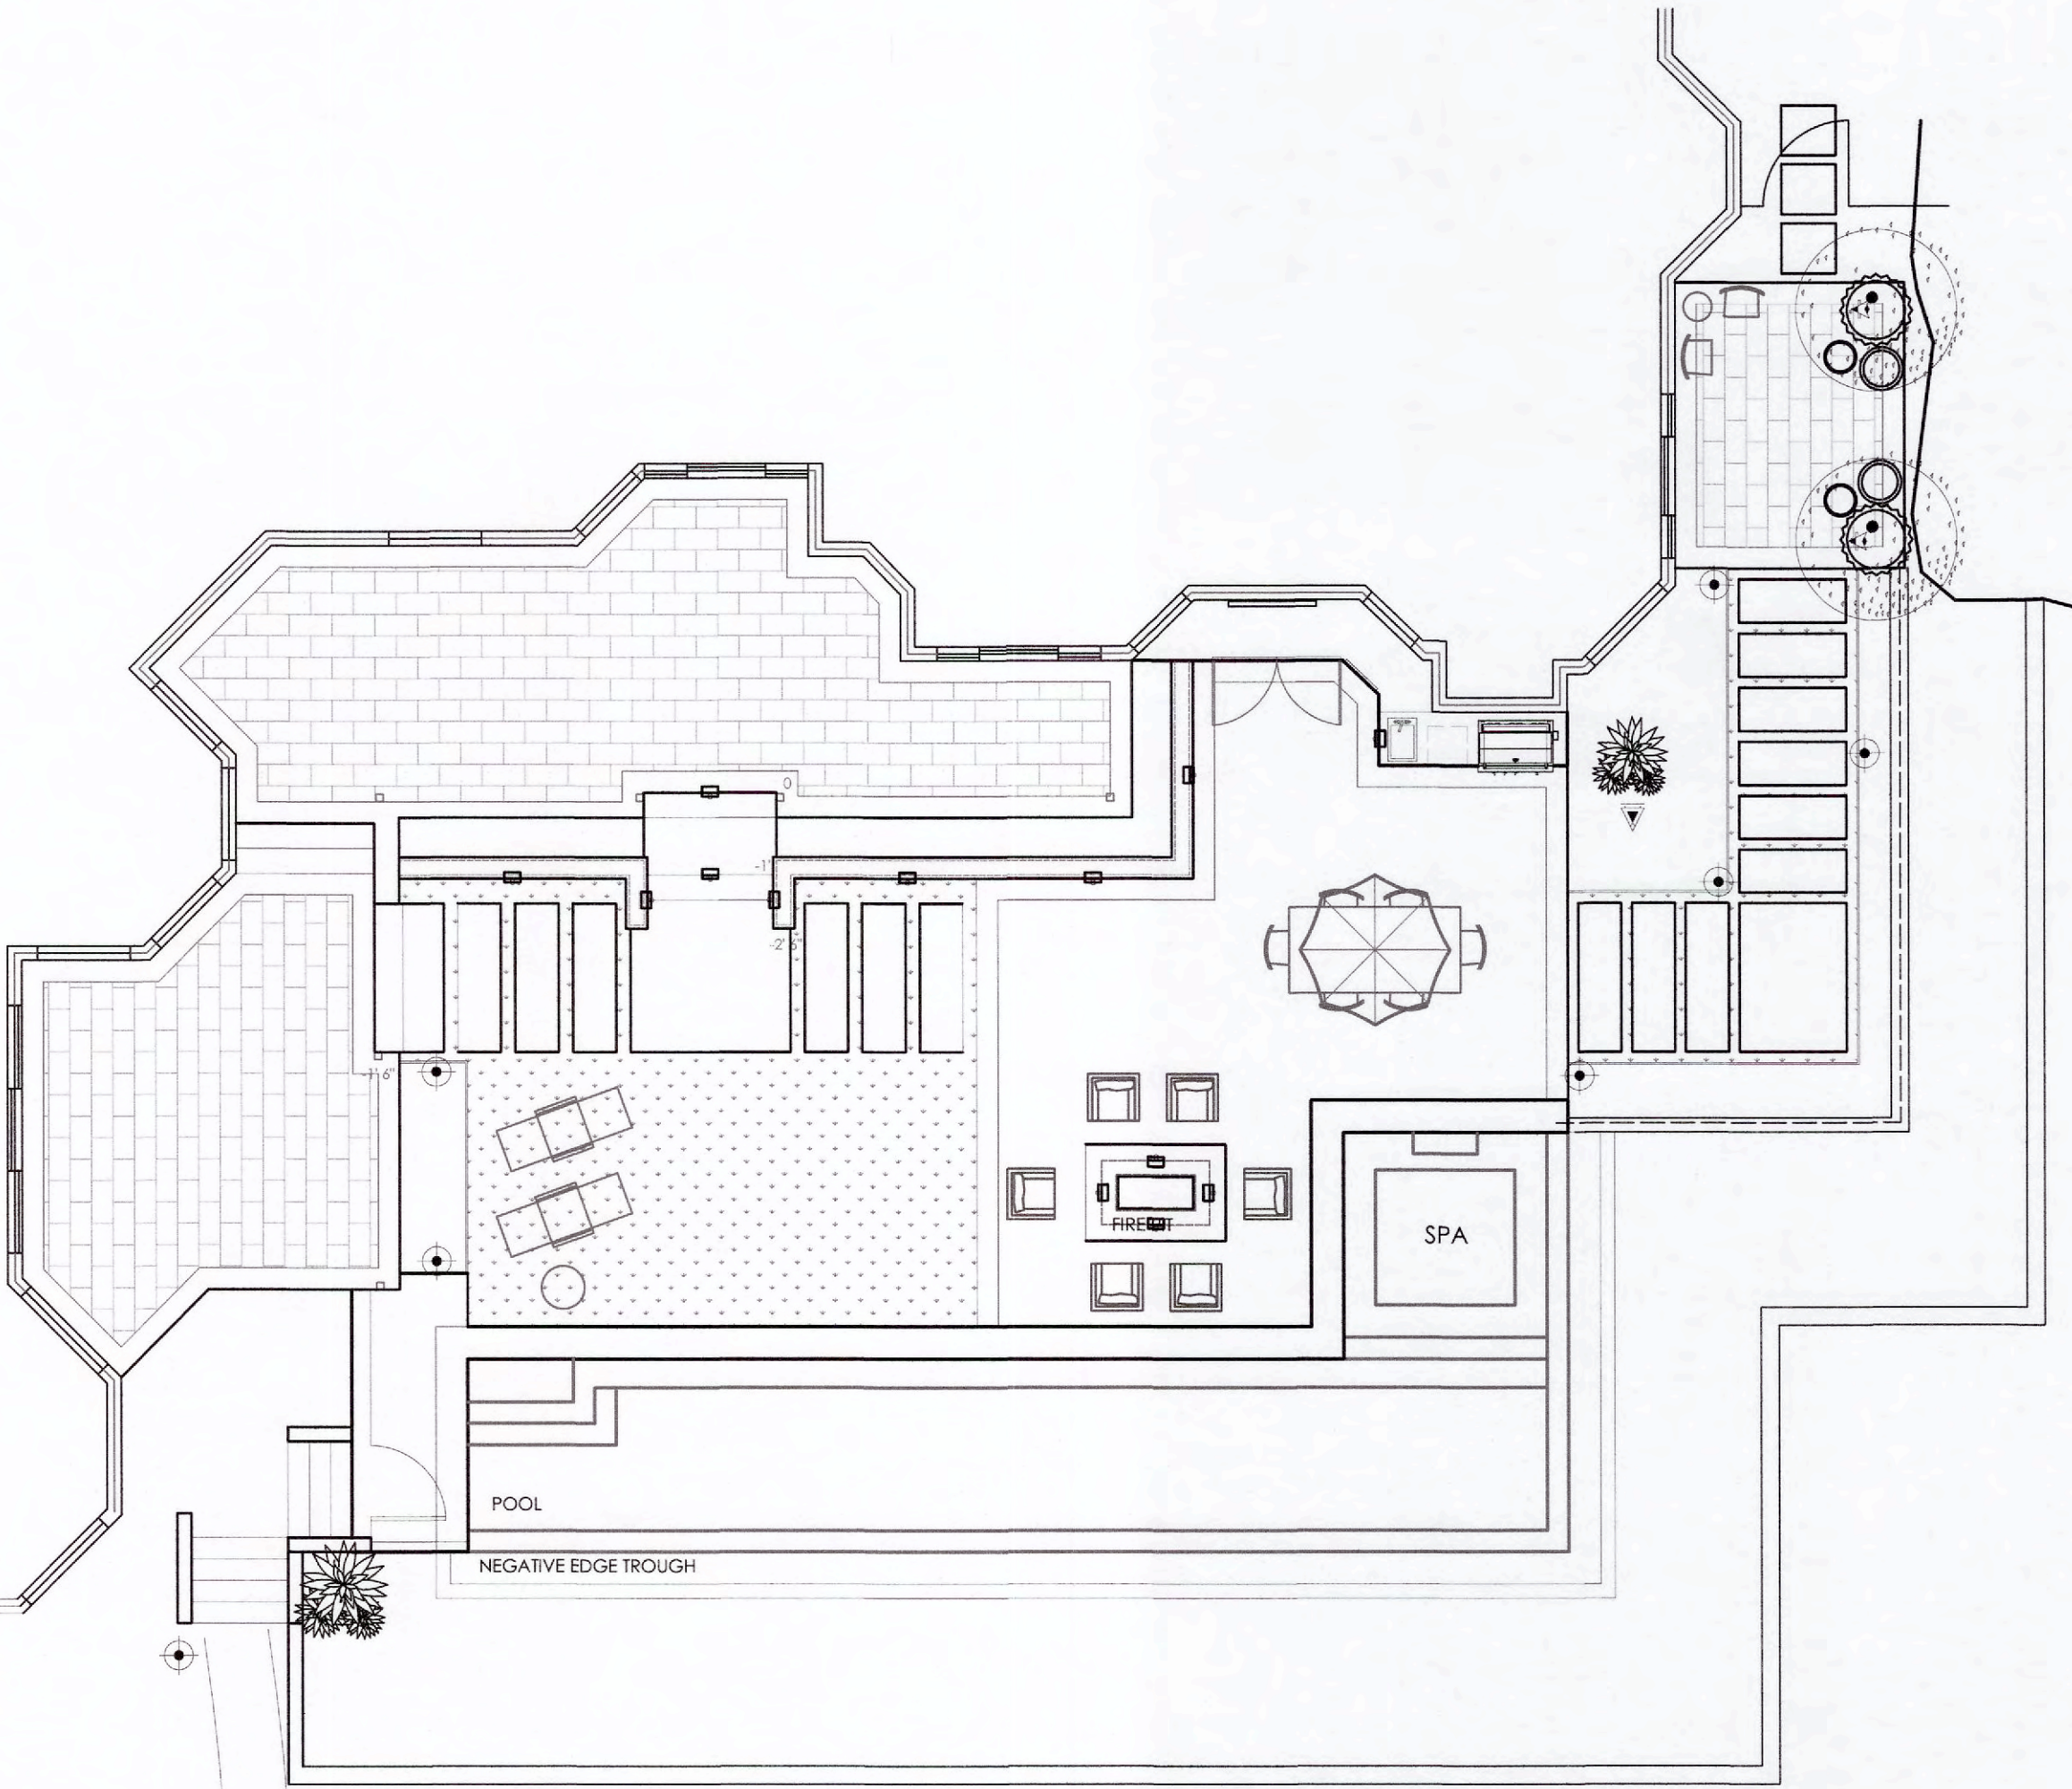


LIGHTING NOTES:

1. All fixtures to be aimed away from streets and adjacent properties.
2. All fixtures to be colored to blend with native 'desert pavement'.
3. All fixtures to be concealed with plant material.
4. No lighting fixtures to occur within 10 feet of property lines.
5. All exposed irrigation and lighting equipment to be tan in color.
6. All conduits to be painted to match house.
7. All wall mounted equipment shall be painted to match the wall on which the equipment is mounted. Equipment shall not be visible from outside building envelope.
8. All landscape lighting fixtures shall be set so the source of light can not be seen from any neighboring property.

REVISIONS:

05.22.2017

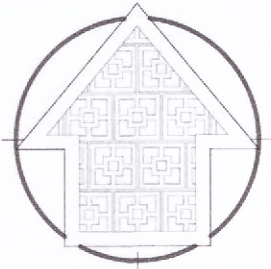

NORTH

LED LIGHTING PLAN


DESIGNER: JM

DATE: 05.01.2017

SCALE: 1/8" = 1'-0"

SHEET

SCALE : 1" = 8'-0"

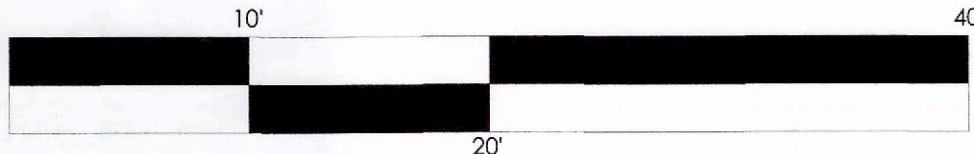



1-1/2" THICK MOCHA VEIN-CUT
TRAVERTINE PAVER CAP ON
EXISTING MASONRY STRUCTURE

***EXISTING HALOGEN CAP LIGHTS
TO BE REMOVED FROM ENTRY COLUMNS

EXISTING MASONRY STRUCTURE AND
NATIVE ROCK VENEER TO REMAIN ON
ALL COLUMNS (THREE).


ENTRY COLUMN CAP DETAIL

SCALE : 1" = 1'-0"

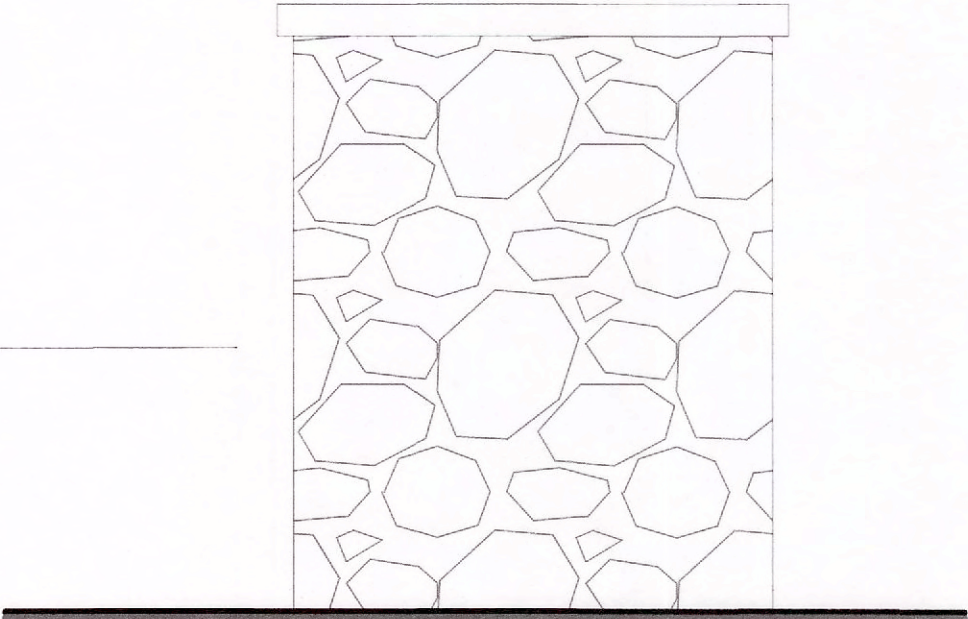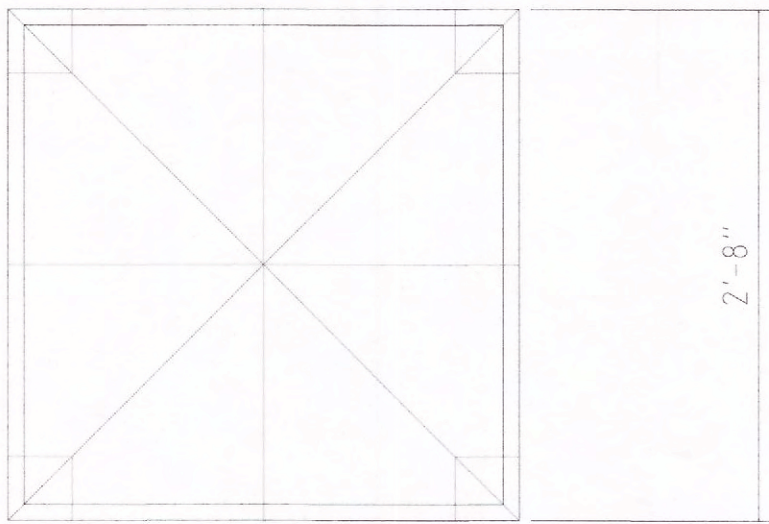


HC: Path Light

NUMBER OF LEDS:	1
HALOGEN LUMEN OUTPUT EQUIVALENT:	10 Watt
USEFUL LED LIFE (L70):	50,000 hrs avg
INPUT VOLTAGE:	10 to 15V
VA TOTAL: (Use this number to size the transformer)	2.4
WATTS USED:	2.0
LUMENS PER WATT (EFFICACY)	19.4
MAX LUMENS:	39
CCT (Ra)	86

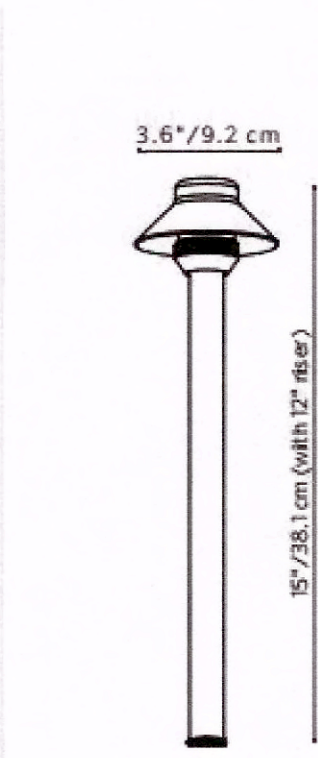


NP: Up Light

NUMBER OF LEDS:	1	3	6	9
HALOGEN LUMEN OUTPUT EQUIVALENT:	10 Watt	20 Watt	35 Watt	50 Watt
USEFUL LED LIFE (L70):	50,000 hrs avg	50,000 hrs avg	50,000 hrs avg	50,000 hrs avg
INPUT VOLTAGE:	10 to 15V	10 to 15V	10 to 15V	10 to 15V
VA TOTAL: (Use this number to size the transformer)	2.4	4.5	13.5	13.5
WATTS USED:	2.0	4.2	10.1	11.2
LUMENS PER WATT (EFFICACY)	25.4	31	31.8	31.1
MAX LUMENS:	52	135	279	357
CCT (Ra)	68.5	67.9	80.2	67.5

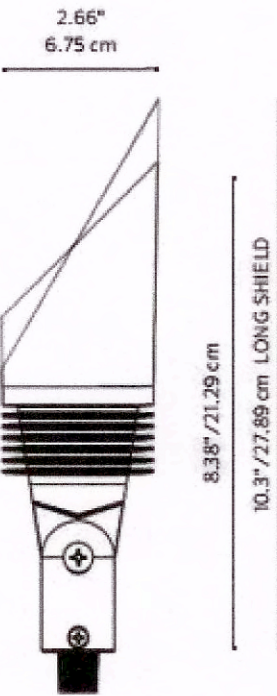


QZ: Up Light

NUMBER OF LEDS:	1
HALOGEN LUMEN OUTPUT EQUIVALENT:	10 Watts
USEFUL LED LIFE (L70):	50,000 hrs avg
INPUT VOLTAGE:	10 to 15V
VA TOTAL: (Use to size the lighting controller)	2.4
WATTS USED:	2.0
LUMENS PER WATT (EFFICACY)	34.9
MAX LUMENS:	62
CRI (Ra)	79.8

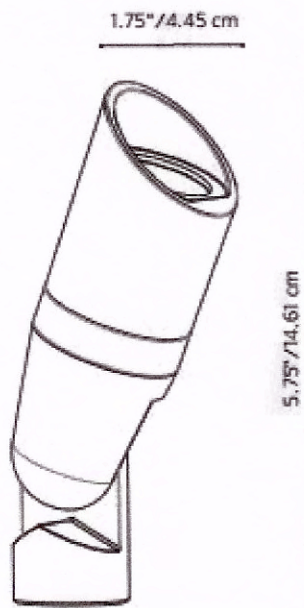

LF Output	1LED
Total Lumens ↑	78
Input Voltage	10 to 15V
Input Power	2.0W
VA	2.4W
Efficacy (Lumens/Watt)	37
Color Rendering Index (CRI)	82
Max Candela	51

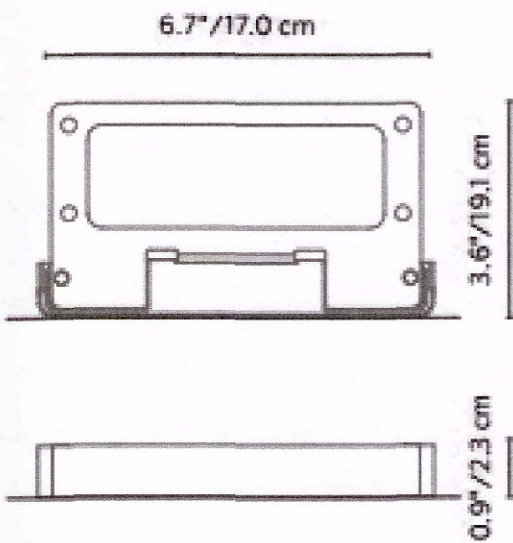

Native Plant Inventory Plan



NATIVE PLANT INVENTORY
TREE RELOCATORS, INC.
6502 N. 81st Place Scottsdale, AZ 85250
Office: 480-947-6118
Neil Price: 602-376-9986
Fax: 480-361-4824
treerelocators@cox.net



To: Planning Department
City of Paradise Valley

Subject: Landscape Resources
4668 E. Foothill Drive

Date: 5-9-2017
ORDERED BY: Jeff Mandel

Tag Colors: Red - Salvage
Blue - Unsavagable
White - Remain in Place

Remarks: I have looked over the native plants on site at the described location. I have determined that:

Tag#	Size	Species	Condition	Disposition	# Arms	Height	Width	Comments
1	14"	Mesquite	Fair	Remain in Place				
2	6"	Palo Verde	Poor	Remain in Place				
3	10"	Palo Verde	Poor	Remain in Place				
4	8"	Palo Verde	Poor	Remain in Place				
5	6"	Palo Verde	Poor	Remain in Place				
6	6"	Palo Verde	Poor	Remain in Place				
7	6"	Palo Verde	Poor	Remain in Place				
8	3"	Barrel	Good	Remain in Place				
9	10"	Palo Verde	Poor	Remain in Place				
10	3"	Barrel	Good	Remain in Place				
11	10"	Palo Verde	Poor	Remain in Place				
12	6"	Palo Verde	Poor	Unsavagable				Rock
13	6"	Palo Verde	Poor	Remain in Place				
14	6"	Palo Verde	Poor	Remain in Place				
15	4"	Barrel	Good	Remain in Place				
16	4"	Barrel	Good	Remain in Place				
17	10"	Palo Verde	Poor	Remain in Place				
18	8"	Palo Verde	Poor	Remain in Place				
19	10"	Palo Verde	Poor	Remain in Place				
20	6"	Palo Verde	Poor	Remain in Place				
21	6"	Palo Verde	Poor	Remain in Place				
22	6"	Palo Verde	Poor	Remain in Place				
23	3"	Barrel	Good	Salvagable				
24	4"	Barrel	Good	Remain in Place				
25	4"	Barrel	Good	Remain in Place				
26	4"	Barrel	Good	Remain in Place				
27	6' L.F.	Barrel's	Good	Remain in Place	2			
28	3"	Barrel	Good	Remain in Place				
29	12"	Palo Verde	Poor	Unsavagable				Trunk Disease
30	12"	Palo Verde	Poor	Remain in Place				
31	8"	Palo Verde	Poor	Unsavagable				Rock
32	8"	Palo Verde	Poor	Unsavagable				Trunk Disease
33	6"	Palo Verde	Poor	Unsavagable				Structure
34	7"	Palo Verde	Poor	Unsavagable				Rock



NATIVE PLANT INVENTORY
TREE RELOCATORS, INC.




Tag#	Size	Species	Condition	Disposition	# Arms	Height	Width	Comments
35	7"	Palo Verde	Poor	Unsavagable				Rock
36	4"	Barrel	Good	Remain in Place				
37	3"	Barrel	Good	Remain in Place				
38	4"	Barrel	Good	Salvagable				
39	4"	Barrel	Poor	Unsavagable				Disease
40	10"	Palo Verde	Poor	Unsavagable				Trunk Disease
41	10"	Palo Verde	Poor	Unsavagable				Split Trunk
42	8"	Palo Verde	Poor	Unsavagable				Structure
43	7"	Palo Verde	Poor	Unsavagable				Rock
44	6'	Saguaro	Good	Salvagable				
45	6"	Palo Verde	Poor	Unsavagable				Die Back
46	8"	Palo Verde	Poor	Unsavagable				Trunk Disease
47	20"	Mesquite	Fair	Remain in Place				
48	9"	Palo Verde	Poor	Unsavagable				Structure, Rock
49	10"	Palo Verde	Poor	Unsavagable				Split Trunk
50	10"	Saguaro	Fair	Remain in Place				
51	6"	Palo Brea	Fair	Remain in Place				
52	12"	Mesquite	Fair	Remain in Place				
53	6"	Palo Brea	Fair	Remain in Place				
54	12"	Palo Verde	Fair	Remain in Place				
55	12"	Mesquite	Fair	Remain in Place				
56	13"	Mesquite	Fair	Remain in Place				



L.F. - Linear Feet

Indicates Existing Native Plant

Tree Relocators, Inc.
6502 N. 81st Place
Scottsdale, AZ
O. 480-947-6118 F. 480-361-4824
E. treerelocators@cox.net

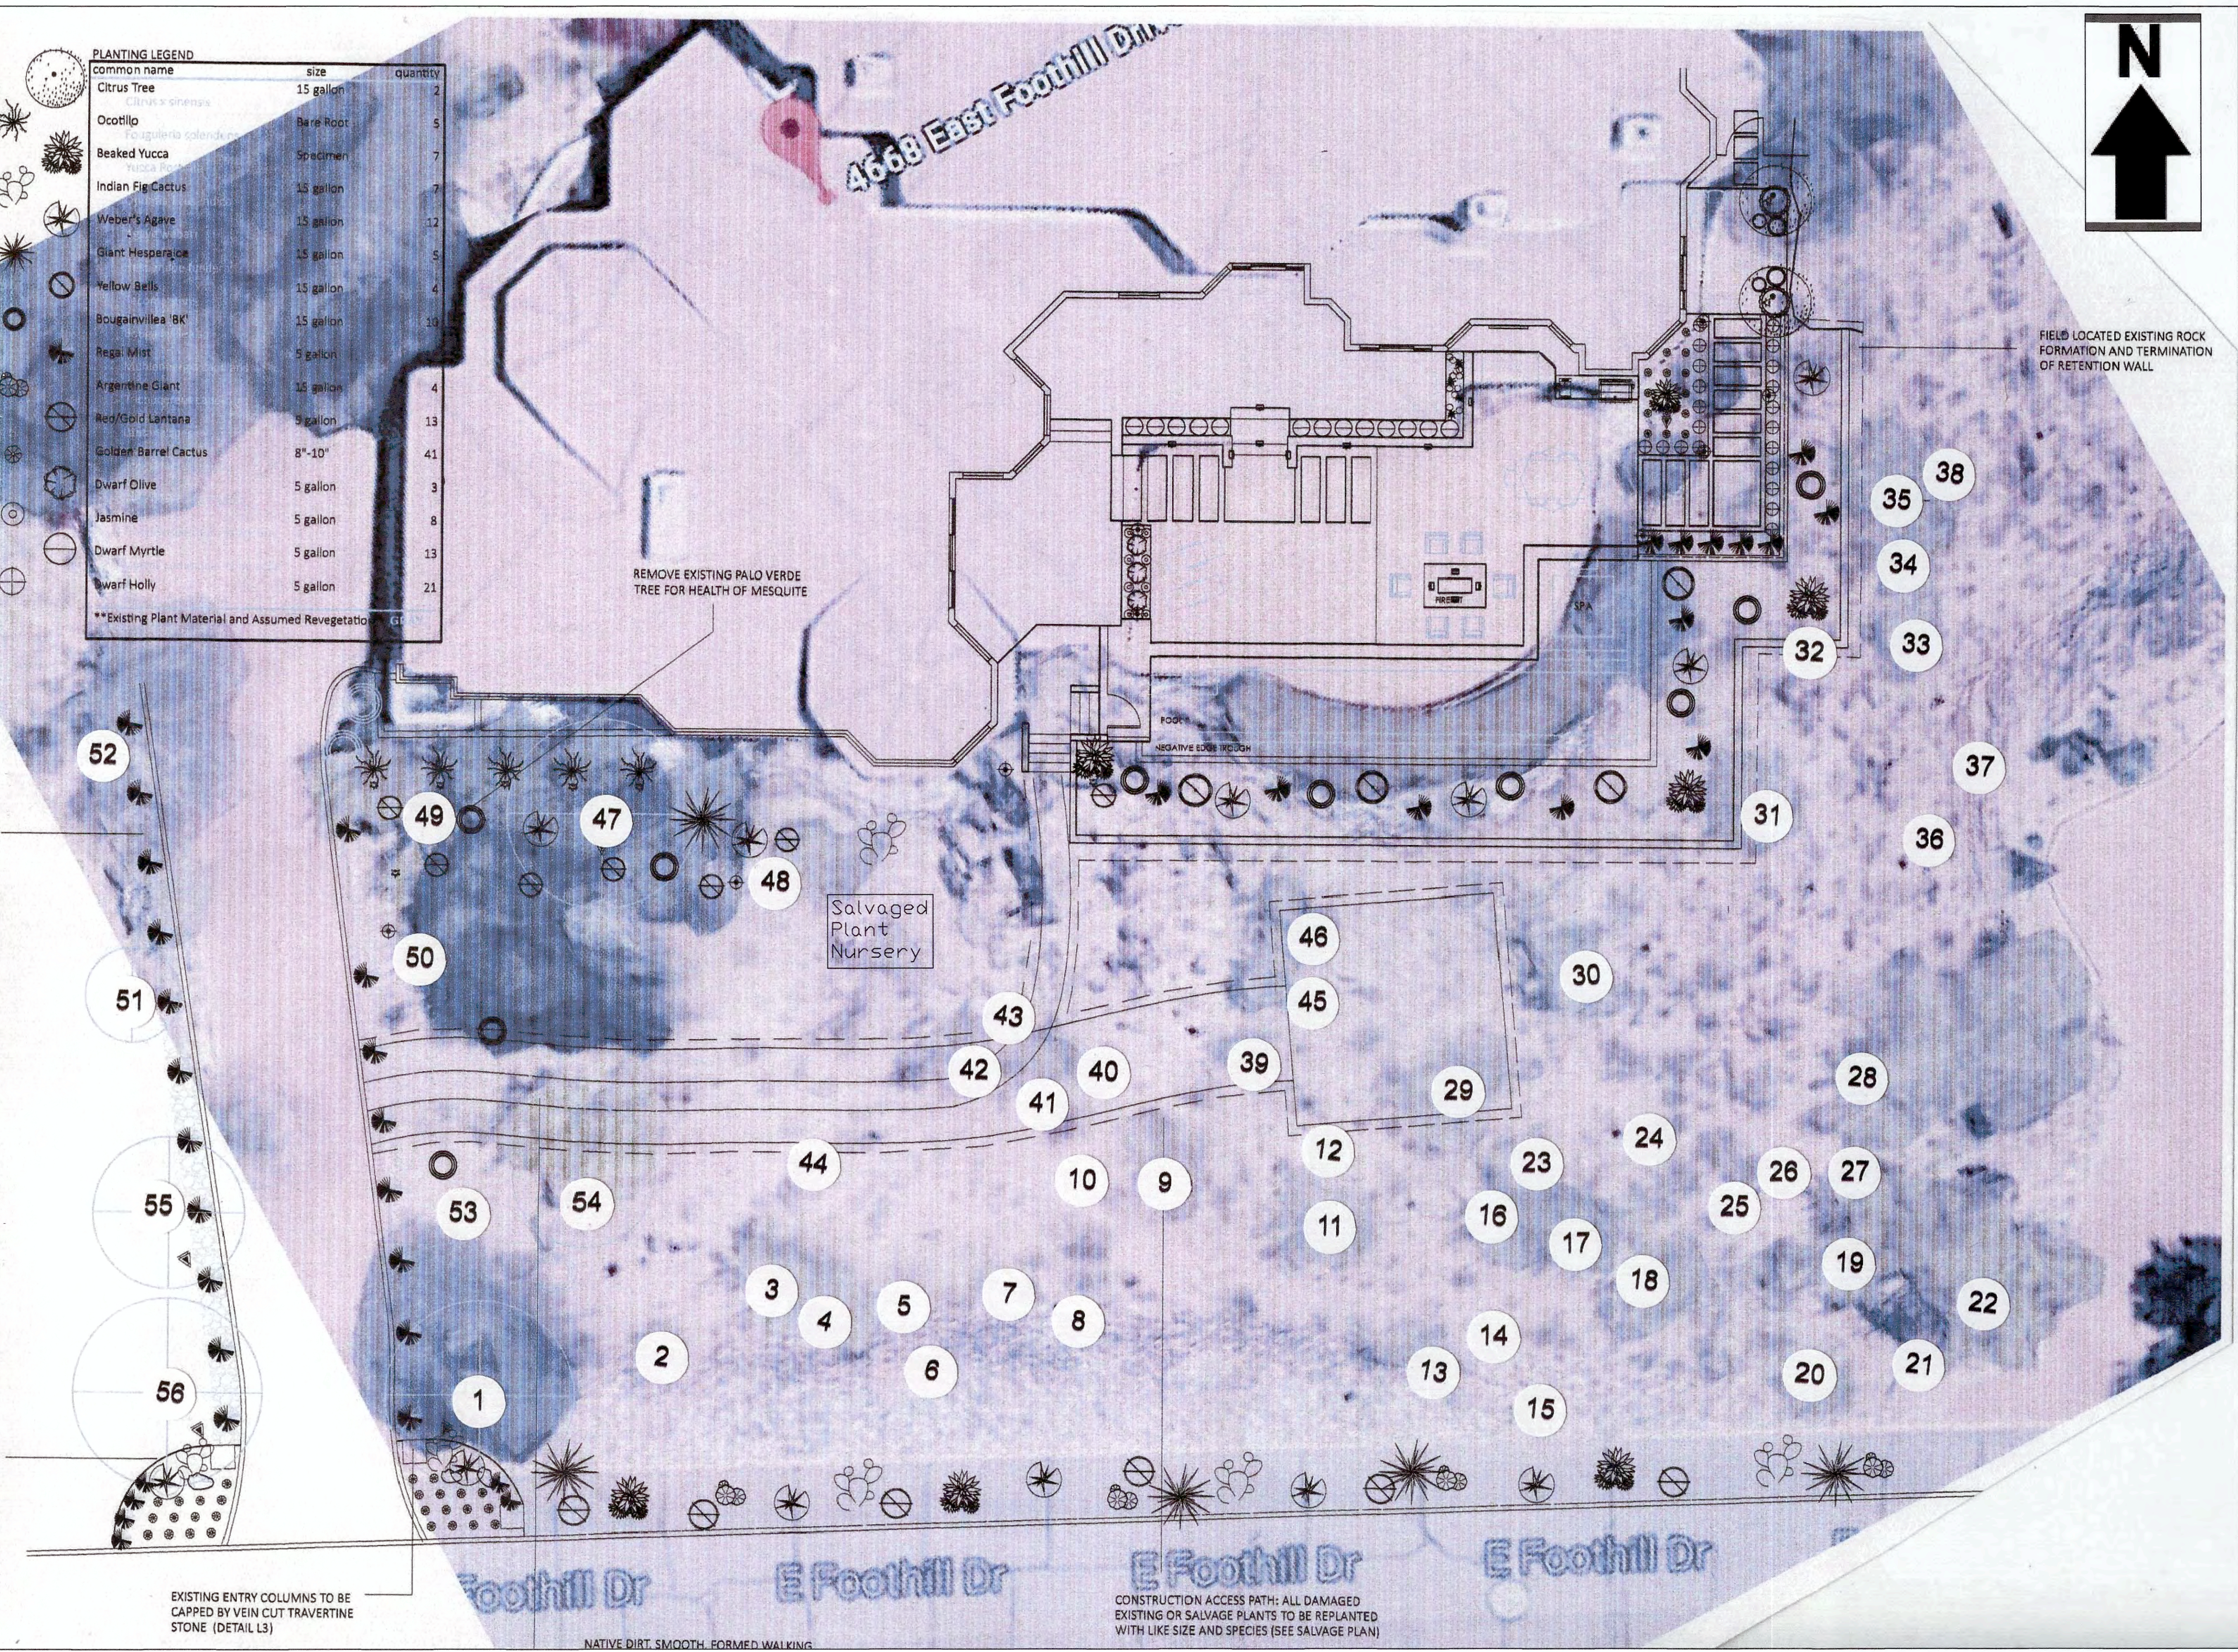

4668 E. Foothill Drive Paradise Valley, AZ

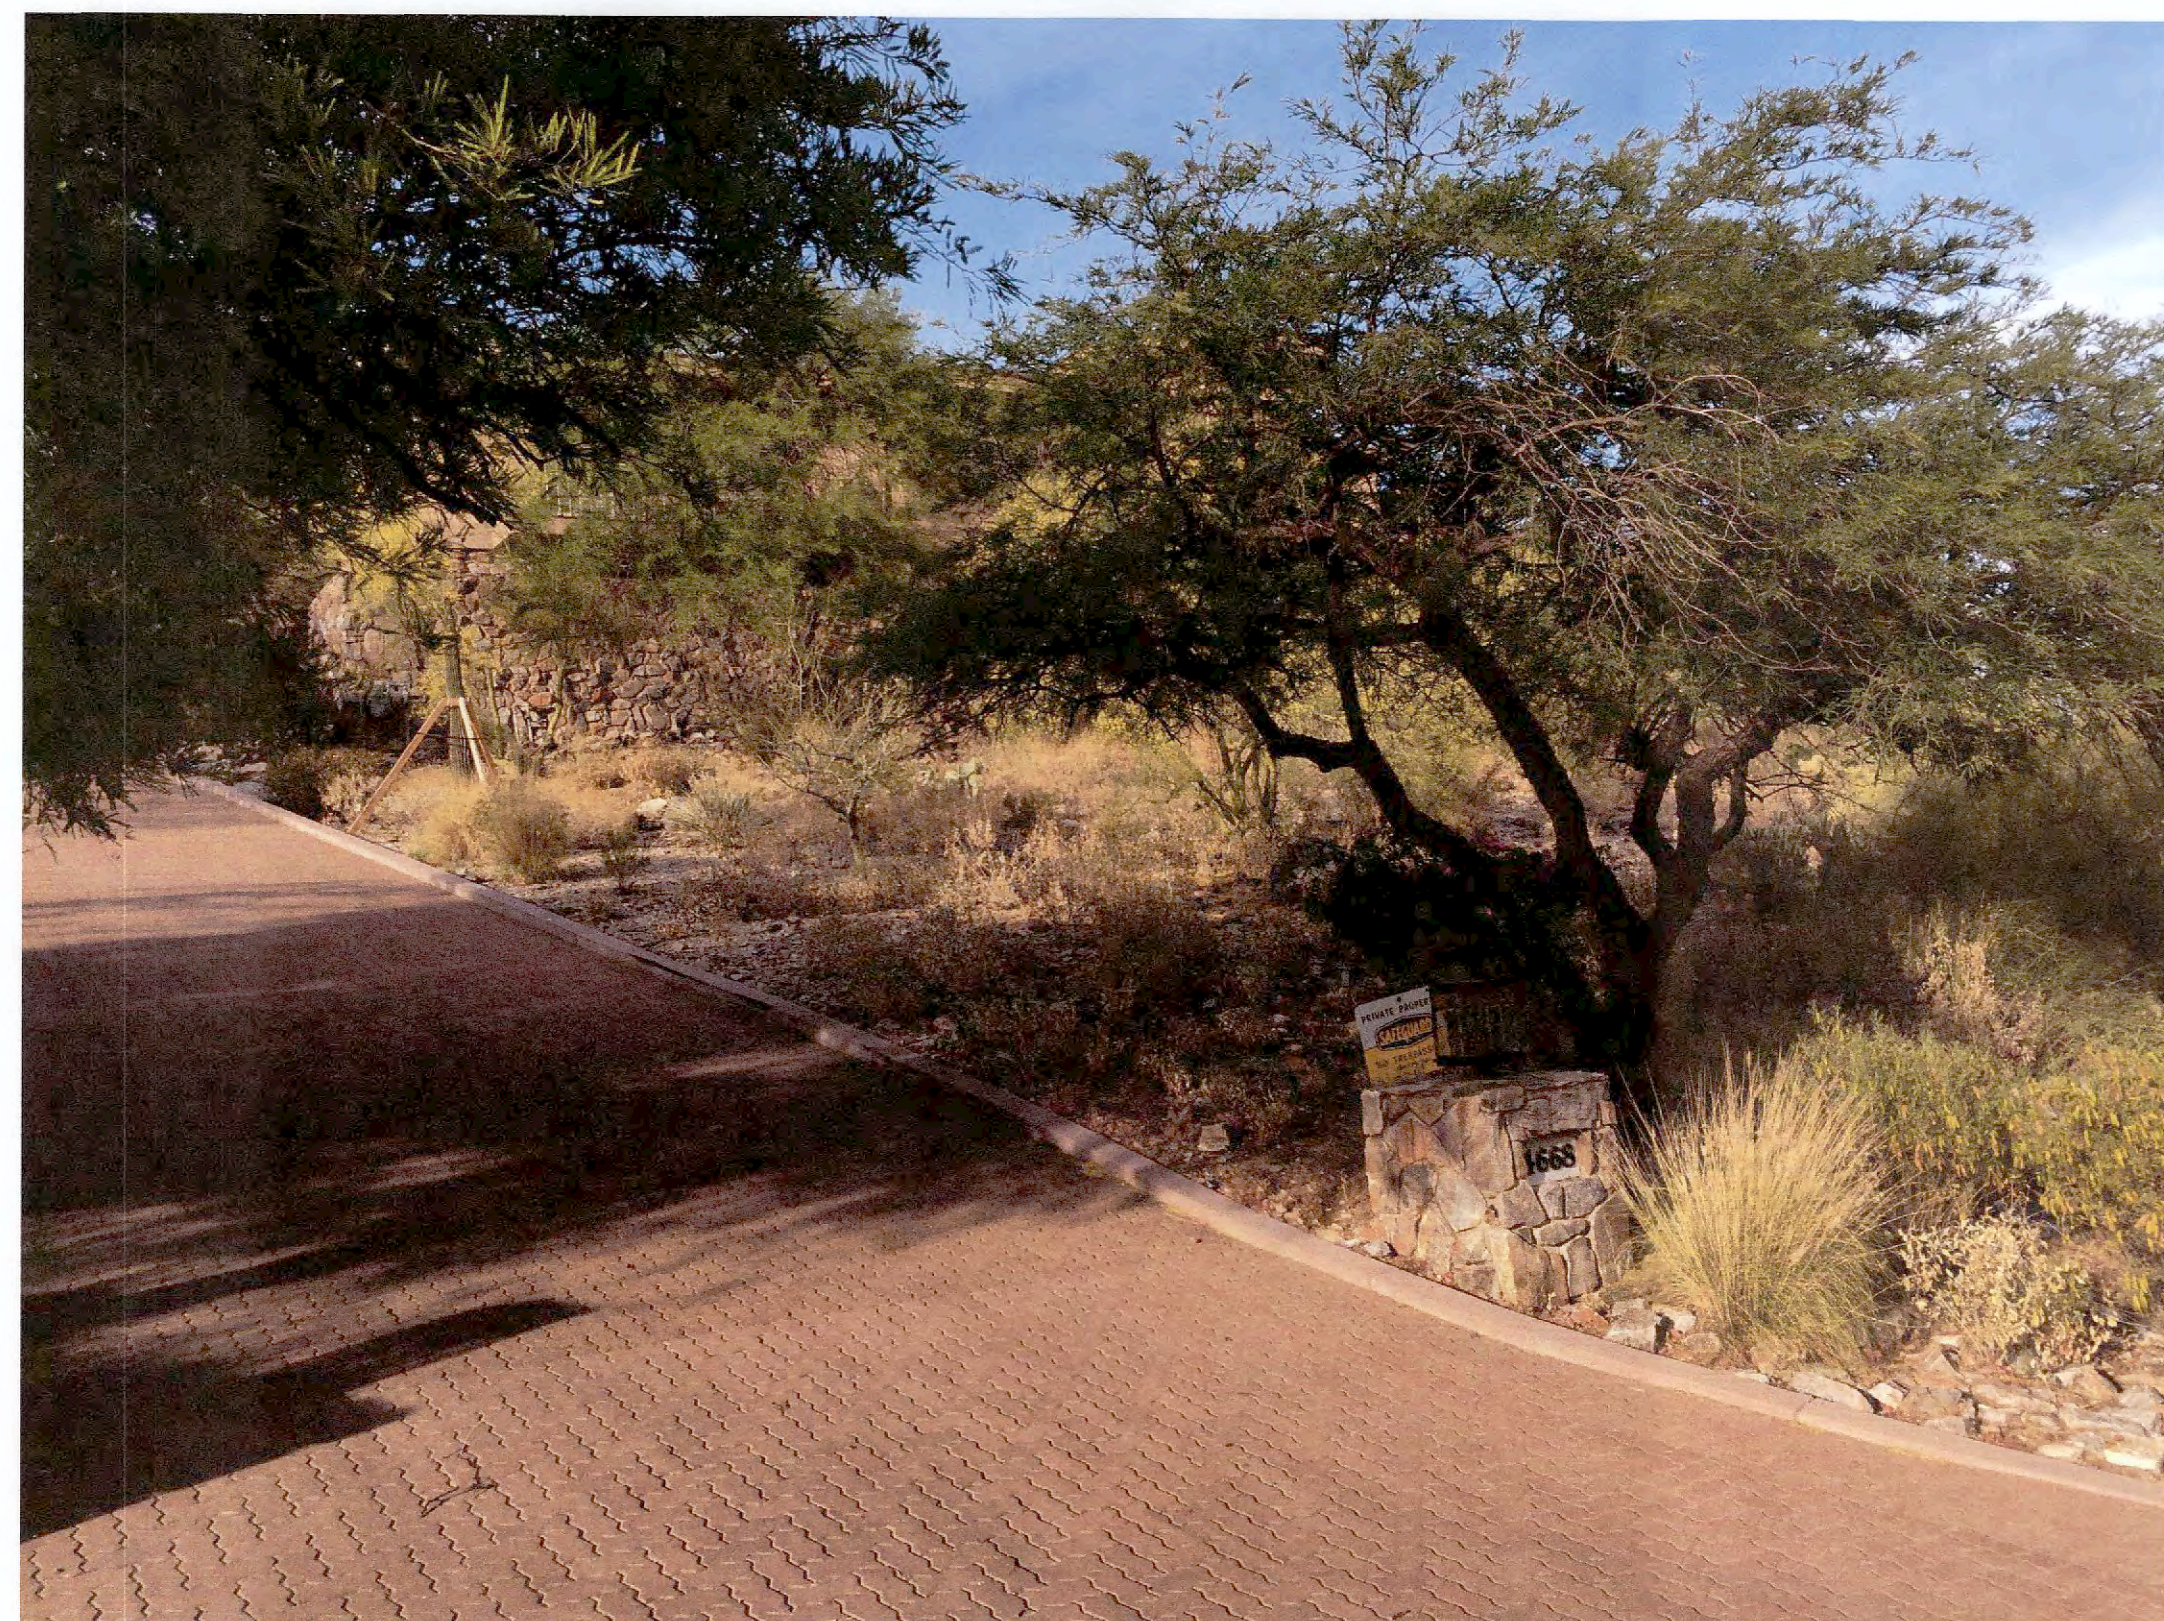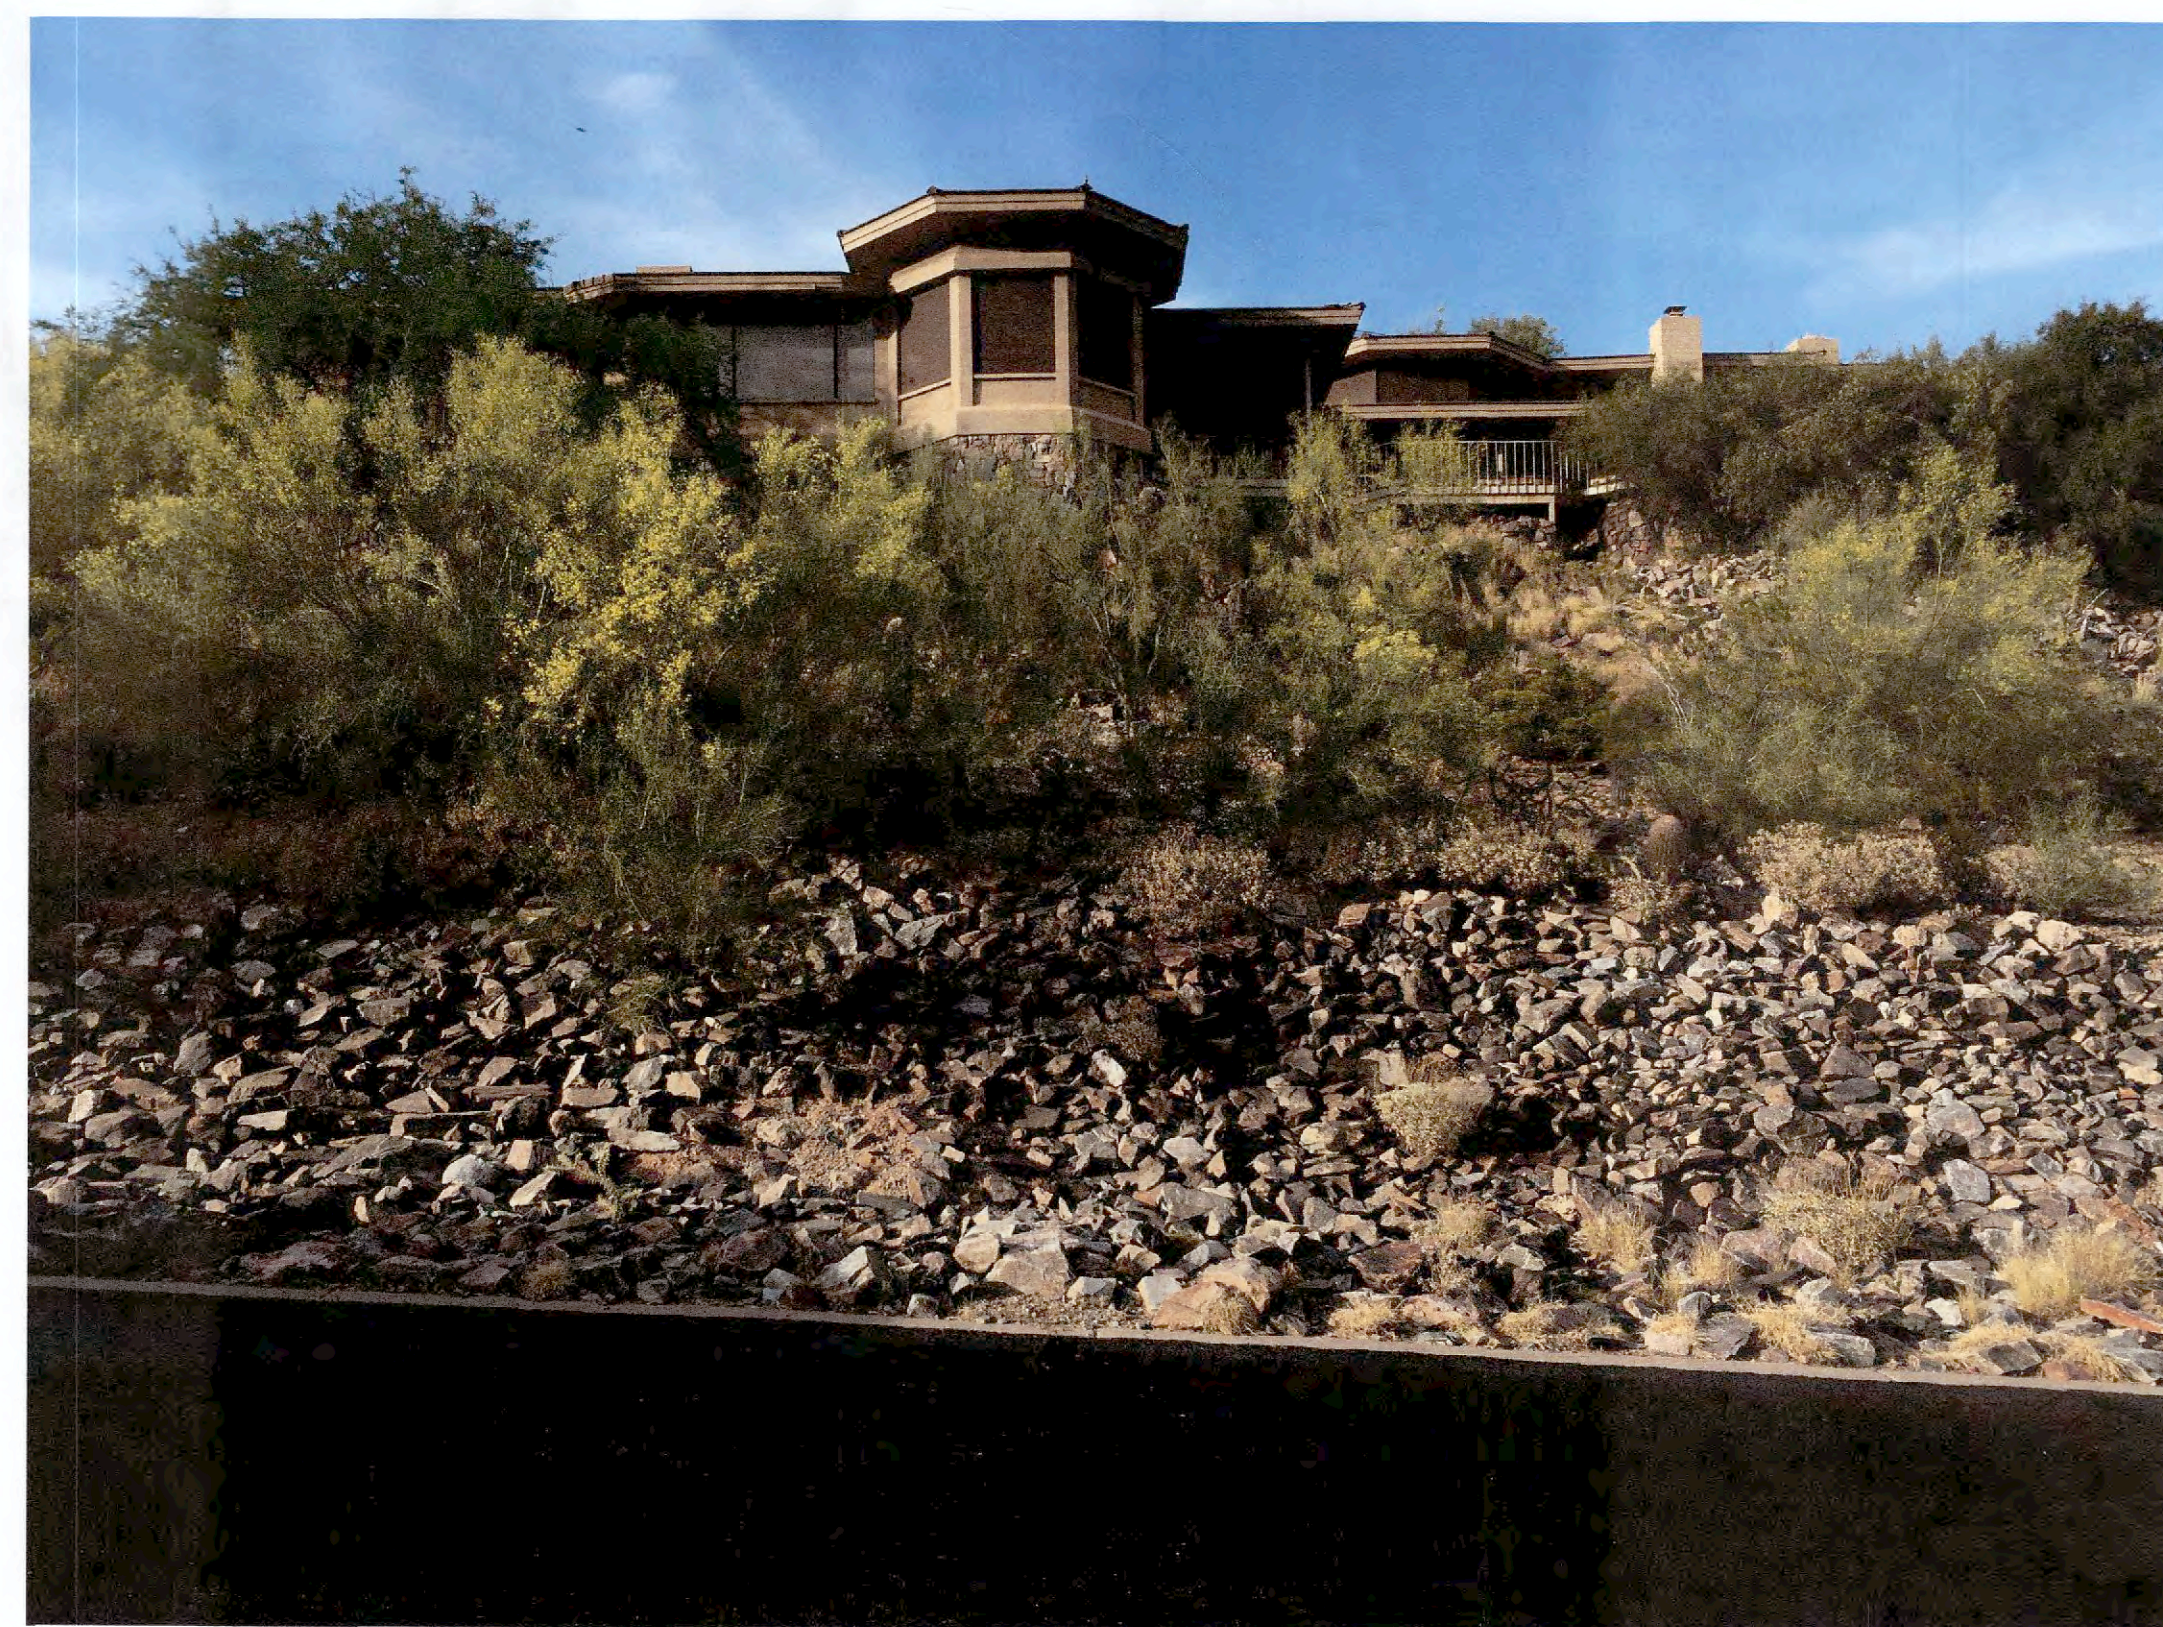

HINRICH RESIDENCE – POOL AREA REMODEL

4668 E. FOOTHILL DRIVE

- POOL BARRIER FENCE MATERIAL
 - Wrought Iron
 - Painted with DE 6124 – Color: Whole Wheat, LRV 26
 - To Match Existing House

- RETAINING WALLS MATERIAL
 - CMU with Synthetic Sand Finish Stucco
 - Painted with DE 6124 – Color: Whole Wheat, LRV 26
 - To Match Existing House

- PLANTER/BBQ/SCREEN WALLS MATERIAL
 - CMU with Synthetic Sand Finish Stucco
 - Painted with DE 6124 – Color: Whole Wheat, LRV 26
 - To Match Existing House



HINRICH PATIO MATERIALS

5/18/2017

Material	Dimensions	Location	DE Paint Match
Iris-Travertino Porcelain tile	60"x60"	Covered back patio	VARIATIONS INCLUDE: DEC771 SHAGGY BRKED-655 (LRV 38) & DEC750 BISON BEIGE-649 (LRV27)
Iris-Travertino Porcelain tile	30"x30"	Master Suite private patio	VARIATIONS INCLUDE: DEC771 SHAGGY BRKED-655 (LRV 38) & DEC750 BISON BEIGE-649 (LRV27)
On Square - Sabbia tile	24" x 48"	All steps on back patio	DEC750 BISON BEIGE-649 (LRV27)
On Square - Sabbia tile	12x24	All stair risers	DEC750 BISON BEIGE-649 (LRV27)
On Square Sabbia, Natural Finish, Pavers	18x36, 2cm	Pavers set within the grass	DEC750 BISON BEIGE-649 (LRV27)
On Square Sabbia, Natural Finish, Pavers	24x24, 2cm	Patio deck around firepit and BBQ	DEC750 BISON BEIGE-649 (LRV27)
On Square Sabbia, Natural Finish, Pavers	24x24, 2cm	Pavers near pool and access gate	DEC750 BISON BEIGE-649 (LRV27)


On Square - Sabbia Natural tile-Listelli	12x24	Planter wall face	DEC750 BISON BEIGE-649 (LRV27)
On Square - Sabbia Natural tile-Listelli	12x24	BBQ grill area face	DEC750 BISON BEIGE-649 (LRV27)
On Square - Sabbia Natural tile-Listelli	12x24	Fire pit face	DEC750 BISON BEIGE-649 (LRV27)
Iris-Travertino Porcelain slab	120" x 60" 6mm thick	BBQ grill counter	VARIATIONS INCLUDE: DEC771 SHAGGY BRKED-655 (LRV 38) & DEC750 BISON BEIGE-649 (LRV27)
On Square Sabbia, Natural Finish, Pavers -bullnosed	18x36, 2cm	Pavers will be bullnosed for pool coping	DEC750 BISON BEIGE-649 (LRV27)
On Square Sabbia, Natural Finish, Pavers -bullnosed	18x36, 2cm	Pavers will be bullnosed for firepit and planter wall tops	DEC750 BISON BEIGE-649 (LRV27)
Milestone-Sand Natural	18"x36"	Front patio stairs	DEC771 SHAGGY BRKED-655 (LRV 38)
Milestone-Sand Natural	18" x 36"	Front patio platforms	DEC771 SHAGGY BRKED-655 (LRV 38)

THESE CARTELLI SONO INFORMATIVI E NON SONO DA CONSIDERARE COME DOCUMENTI UFFICIALI. IL CONTENUTO NON RAPPRESENTA L'OPINIONE DELLA COMMISSIONE EUROPEA. LA COMMISSIONE EUROPEA NON È RESPONSABILE PER QUALSIASI DANNO, DIRETTO O INDIRETTO, CHE DERIVA DALL'USO DI QUESTI CARTELLI. IL CONTENUTO NON RAPPRESENTA L'OPINIONE DELLA COMMISSIONE EUROPEA. LA COMMISSIONE EUROPEA NON È RESPONSABILE PER QUALSIASI DANNO, DIRETTO O INDIRETTO, CHE DERIVA DALL'USO DI QUESTI CARTELLI.

SAND NATURAL F X

Pool Deck



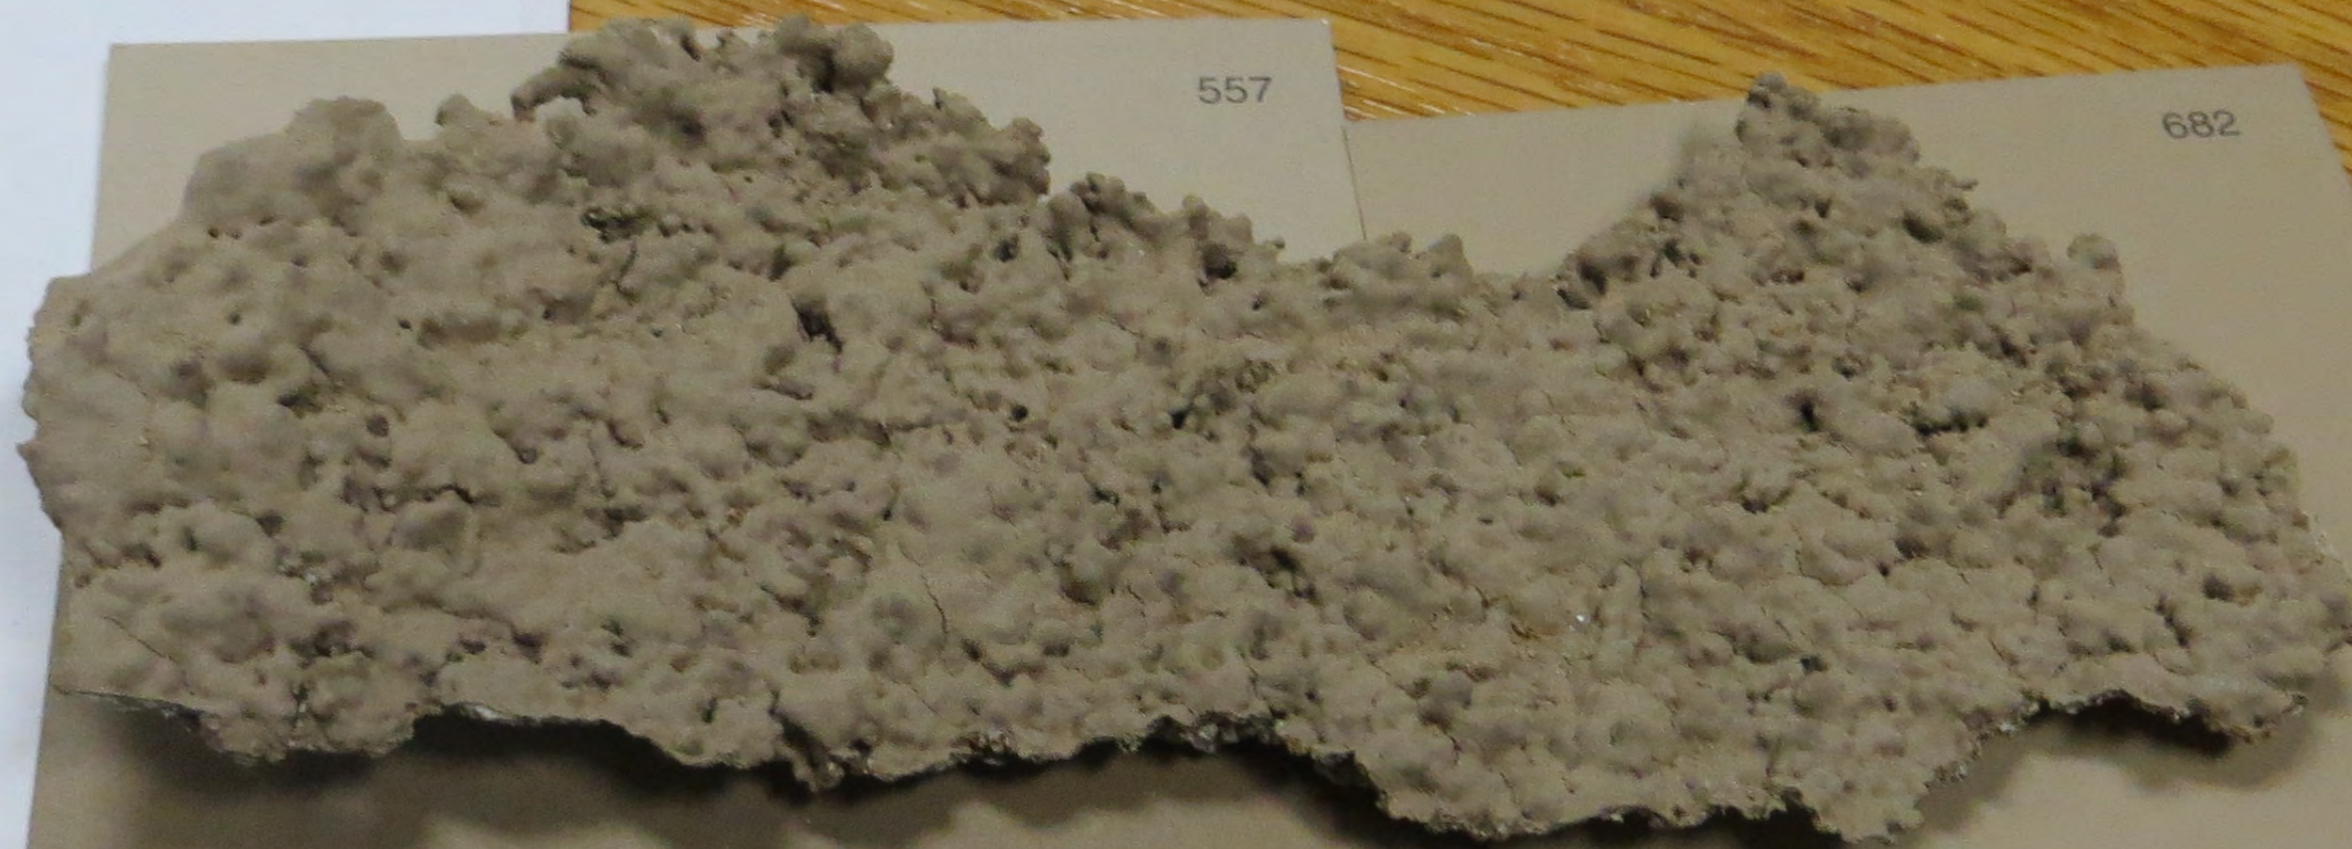

557

682

DE6124
Whole Wheat

DEC717
Baked Potato

DE6125
Carved Wood

04/26/2017