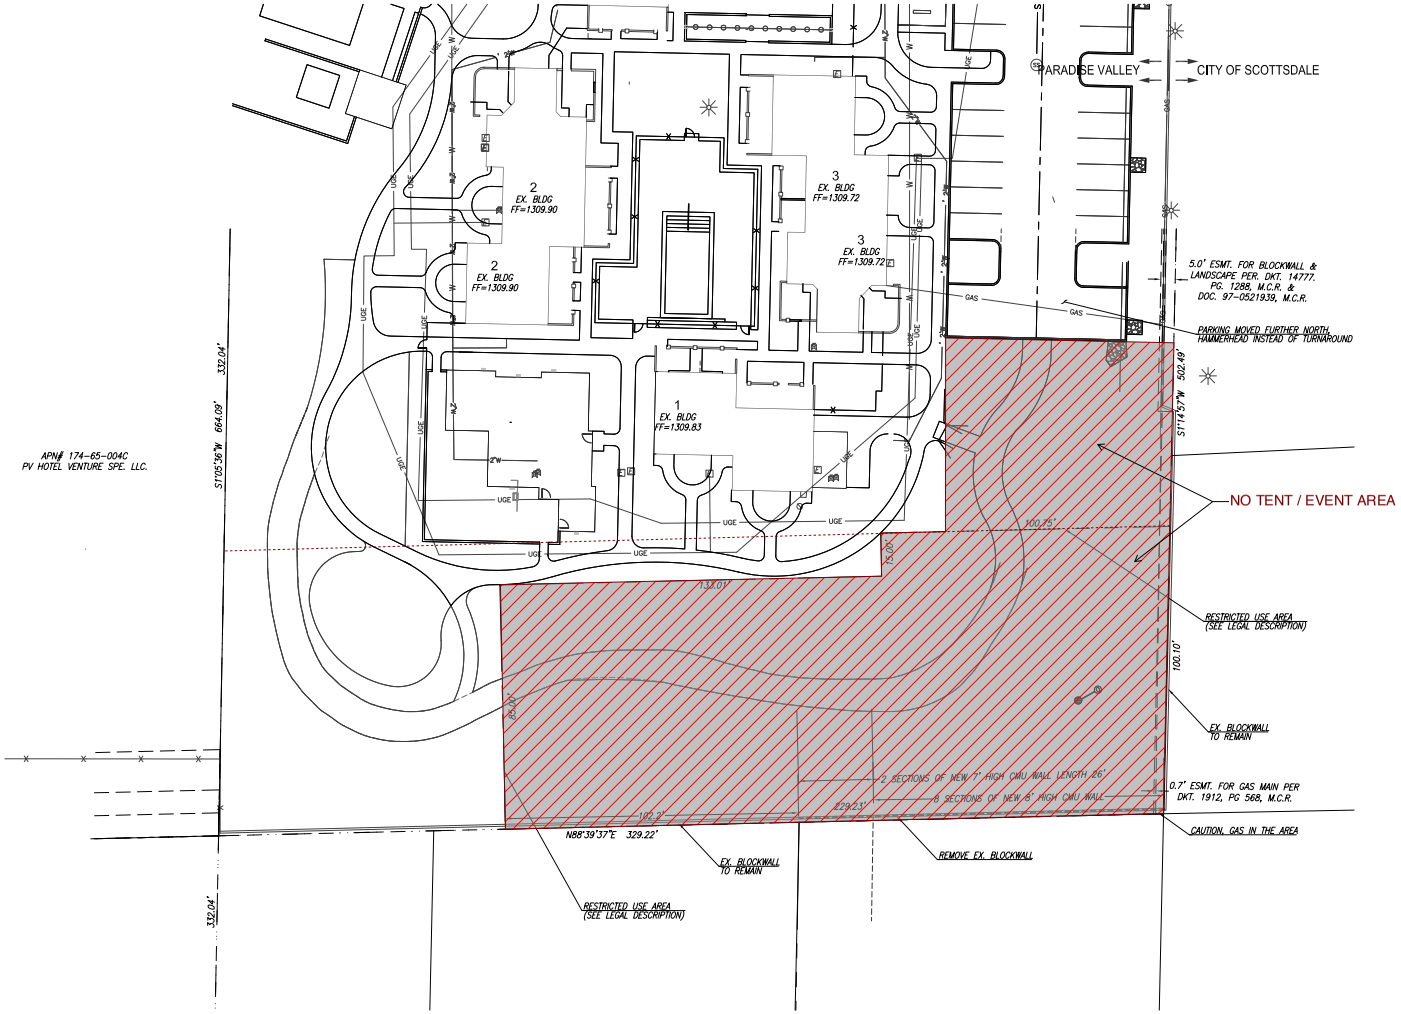

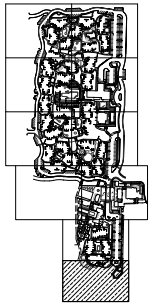

EXHIBIT A

HUBBARD ENGINEERING
1846 S. Stapley Dr.
Suite 137
Mesa, AZ 85204
Ph: 480.892.8313
www.hubbardengineering.com

RESTRICTED USE AREA AND WALL EXHIBIT

COTTONWOODS RESORT

Project No. 15101	Date 10/06/2015
Project Mgr. C.S.C.	Project Eng. B.R.S.

NOT FOR CONSTRUCTION
PRELIMINARY
BID AT RISK

811
Call before you dig.
1.800.STAKE.IT
602.263.1100

SHT: 1 OF 1
EX 1

P:\2015\15101\Dwg\Exhibits\15101_Survey exhibit.dwg Oct 06, 2015 - 3:32pm Shannon#

Plant List

Trees

Symbol	Botanical name	Common Name
	Callistemon sp.	Bottlebrush
	Chilopsis linearis 'AZT Desert Amethyst'	Desert Willow
	Citrus sinensis 'Valencia Orange'	Valencia Orange
	Lysiloma thornberi	Desert Fern
	Olea europaea	Olive
	Olea europaea 'Swan Hill'	Fruitless Olive
	Olneya tesota	Ironwood
	Olneya tesota	Ironwood
	Parkinsonia sp.	Palo Verde
	Parkinsonia florifdum ++	Blue Palo Verde
	Parkinsonia x 'Desert Museum'	No Common Name
	Pinus sp.	Pine
	Prosopis glandulosa	Honey Mesquite
	Prosopis sp.	Mesquite
	Thevetia sp.	Thevetia
	Thuja sp.	Arborvitae
	Ulmus sp.	Elm
	Ulmus parvifolia 'True Green'	Chinese Elm

Plant List

Shrubs, Perennials, and Annuals

Symbol	Spacing	Botanical name	Common Name
Ba	6" o.c.	Baccharis sarothroides (male)	Desert Broom
B	12" o.c.	Bahiopsis multiradiata	Desert Marigold
BF	30" o.c.	Buddleia fruticosens ++	No Common Name
Cp	7" o.c.	Caesalpinia pulcherrima "	Red Bird of Paradise
DF	5' o.c.	Dalea fruticosens 'Sierra Negra'	Black Dalea
T	12" o.c.	Dyssodia acerosa	Shrubby Dogweed
Ef	5' o.c.	Encelia farinosa	Brittlebush
EM	36" o.c.	Eremophila maculata 'Valentine'	No Common Name
El	30" o.c.	Ericameria laricifolia	Turpentine Bush
Fs	42" o.c.	Ficus microcarpa nitida	Indian Laurel Fig
Lt	8' o.c.	Larrea tridentata	Creosote Bush
NO	5' o.c.	Nerium oleander "	Oleander
PS	36" o.c.	Pennisetum setaceum	Tender Fountain Grass
Ps	30" o.c.	Penstemon eatonii	Firecracker Penstemon
Pr	30" o.c.	Penstemon spectabilis	Royal Beard Tongue
Rp	36" o.c.	Ruellia peninsularis	Desert Ruellia
Sc	36" o.c.	Salvia greggii	Autumn Sage
CA	5' o.c.	Senna artemisioides	Feathery Cassia
TS	6' o.c.	Tecoma capensis "	Cape Honeysuckle
T	24" o.c.	Tetraneuris acaulis	Angelita Daisy

Cactus and Succulents

Symbol	Spacing	Botanical name	Common Name
AA	7' o.c.	Agave americana	Century Plant
AB	30" o.c.	Agave 'Blue Glow'	No Common Name
AD	48" o.c.	Agave desmettiana 'Variegata'	Variegated Smooth Agave
P	24" o.c.	Agave parryi	Parry's Agave
S	24" o.c.	Agave shawii	Shaw's Century Plant
AV	5' o.c.	Agave vilmoriana	Octopus Agave
Ac	30" o.c.	Aloe striata	Coral Aloe
Pe	30" o.c.	Cereus peruvianus	Night Blooming Cereus
Dw	5' o.c.	Dasylirion wheeleri	Desert Spoon
E	36" o.c.	Euphorbia lathyris	Yellow Spurge
Fs	5' o.c.	"Fouquieria splendens	Ocotillo
Y	5' o.c.	Hesperoyucca whipplei	Foothill Yucca
Oc	18" o.c.	Opuntia ficus-indica	Prickly Pear
Op	18" o.c.	Opuntia santaritta	Purple Prickly Pear
Pm	36" o.c.	Pedilanthus macrocarpus	Slipper Plant
Ag	30" o.c.	Portulacaria afra	Elephant's Food

Symbol	Spacing	Botanical name	Common Name
Dg	5' o.c.	Dalea greggii	Trailing Indigo Bush 5 gal as noted
Lm	36" o.c.	Lantana x 'New Gold'	No Common Name

Relocated Pistache Tree

EXHIBIT B

Cottonwoods Resort & Suites

Planting Plan

7 October 2014

burton

project 14.208

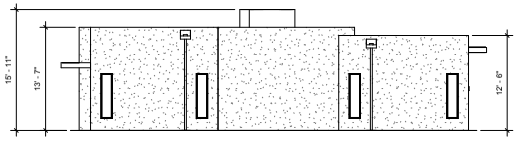

D1 NORTH ELEVATION - PRESIDENTIAL F

3/A-206-01 1/8" = 1'-0"

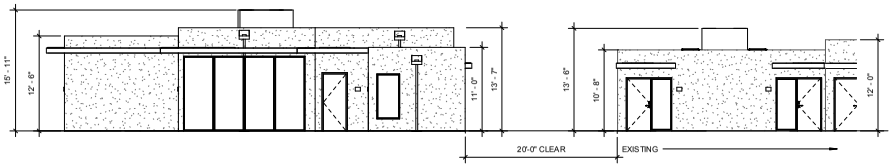

C1 SOUTH ELEVATION - PRESIDENTIAL F

A4/A-206-01 1/8" = 1'-0"

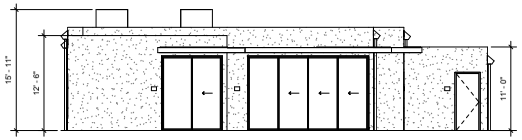

B1 WEST ELEVATION - PRESIDENTIAL F

A4/A-206-01 1/8" = 1'-0"

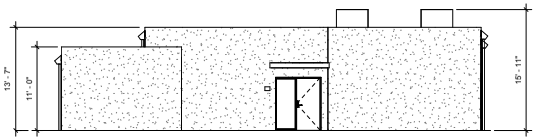

A1 EAST ELEVATION - PRESIDENTIAL F

3/A-206-01 1/8" = 1'-0"

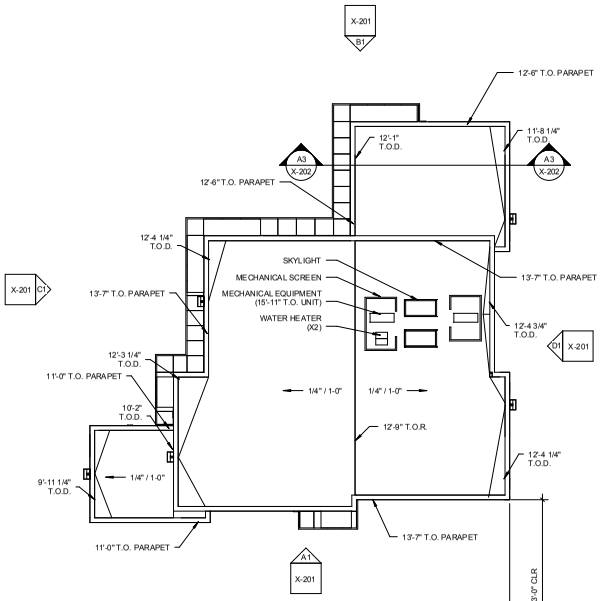

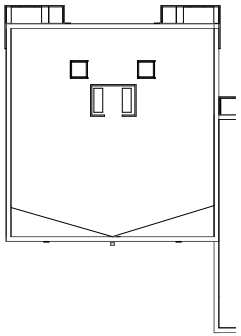

A3 PRESIDENTIAL F - ROOF PLAN

A1/A-303-03 1/8" = 1'-0"

NORTH

X-201

delawie
Architecture · Experience · Integrity
2265 India Street
San Diego, CA 92101
(619) 299-6690
Fax (619) 299-5513
delawie.com

FOR REFERENCE ONLY

COTTONWOODS RESORT & SUITES

6160 NORTH SCOTTSDALE RD
PARADISE VALLEY AZ 85253

PROJECT NO. 14192

REV NO.	DATE ISSUED	REASON

OCTOBER 5, 2015

Sheet Title

PRESIDENTIAL F

EXHIBIT C

10/5/2015 6:06:32 PM

ALL IDEAS, DESIGNS AND ARRANGEMENTS INDICATED ON THESE DRAWINGS ARE THE PROPERTY OF THE ARCHITECT AND ARE TO BE USED IN CONNECTION WITH THIS SPECIFIC PROJECT AND SHALL NOT BE USED OTHERWISE WITHOUT THE EXPRESSED CONSENT OF THE ARCHITECT. THERE SHALL BE NO CHANGES OR DEVIATION FROM THE DRAWINGS OR ACCOMPANYING SPECIFICATION WITHOUT THE EXPRESSED CONSENT OF THE ARCHITECT.