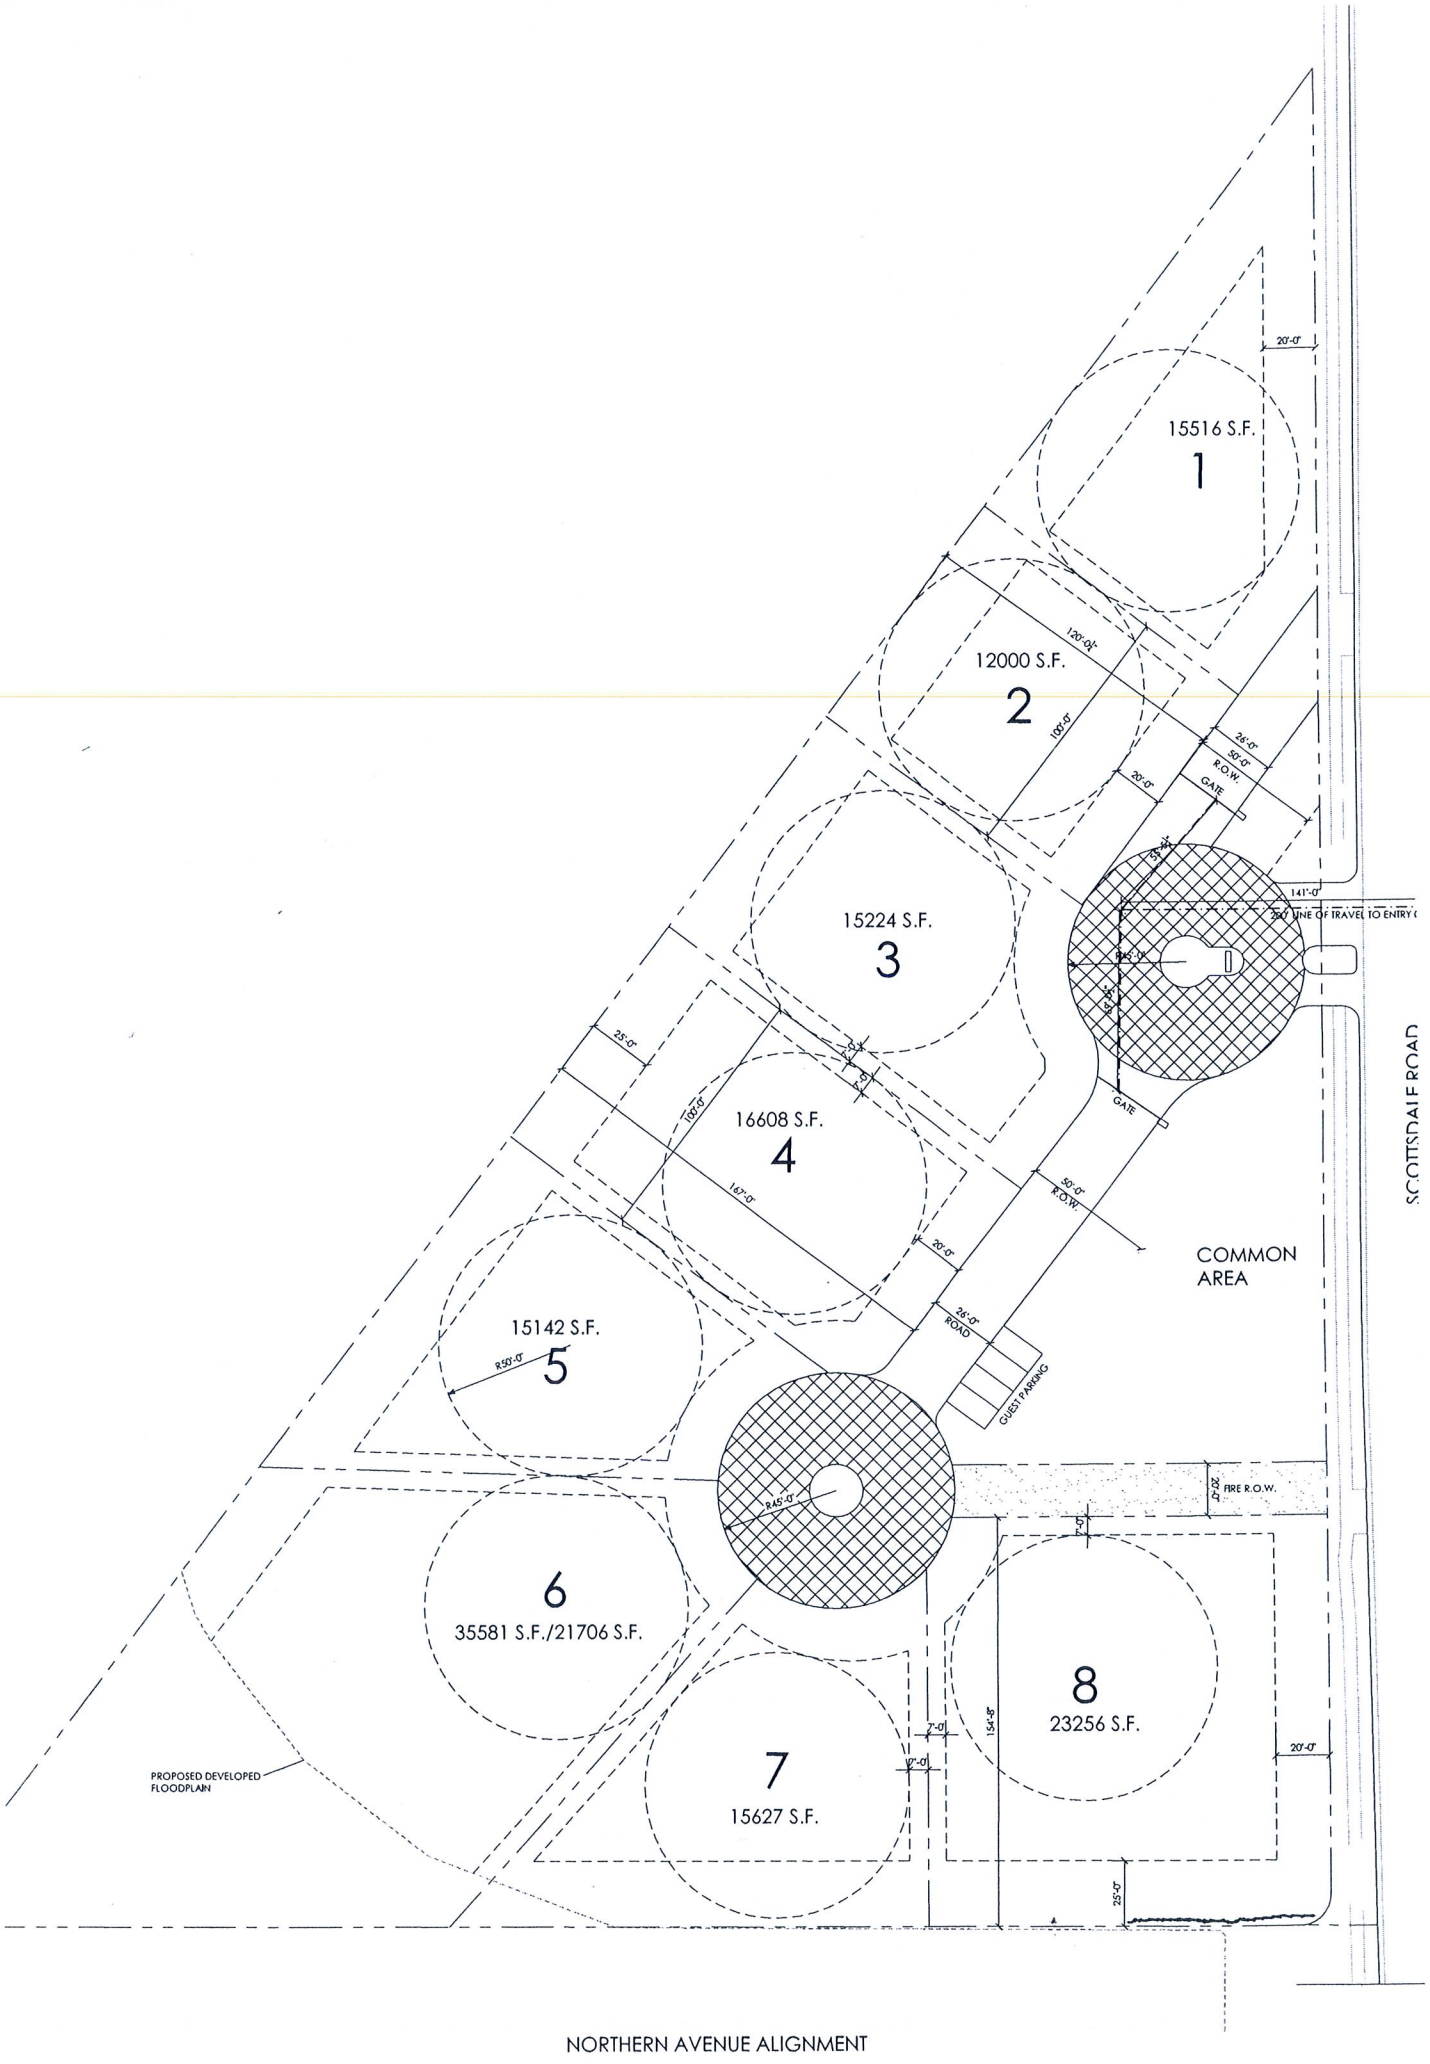
15516 S.F.
1
12000 S.F.
2
15224 S.F.
3
16608 S.F.
4
15142 S.F.
5
6
35581 S.F./21706 S.F.
7
15627 S.F.
8
23256 S.F.
COMMON AREA
GUEST PARKING
GATE
GATE
FIRE R.O.W.
PROPOSED DEVELOPED FLOODPLAIN
SCOTTSDALE ROAD
NORTHERN AVENUE ALIGNMENT