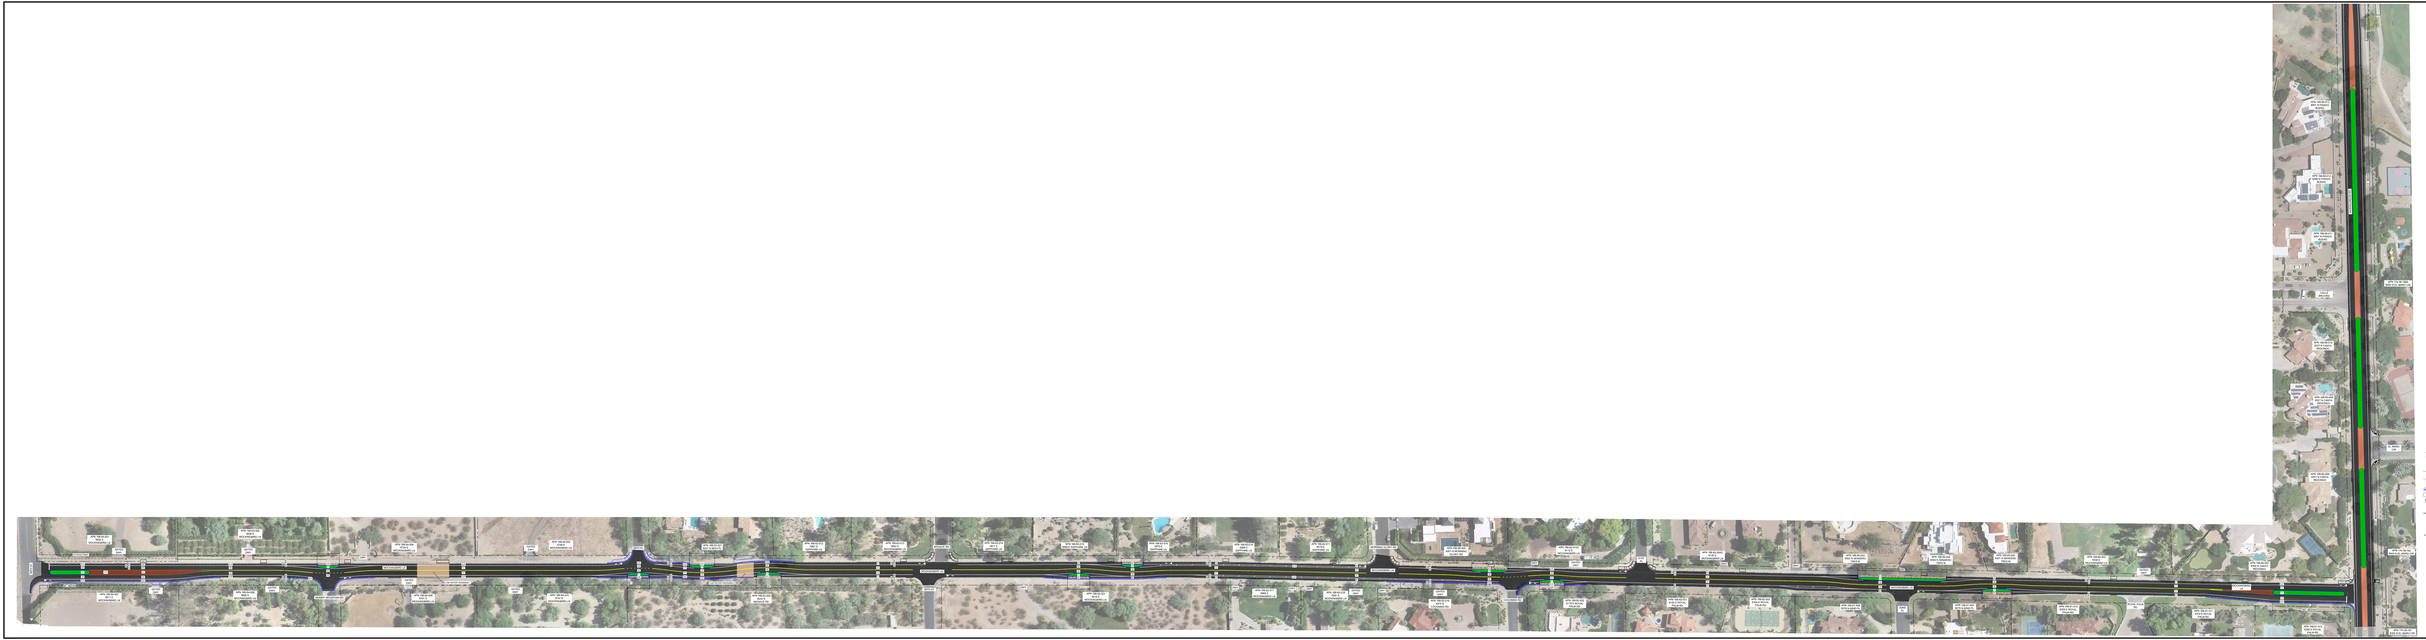
LEGEND
EXIST FIRE HYDRANT
EXIST MAIL BOX
EXIST RIGHT-OF-WAY
EXIST MONUMENT LINE
PROPOSED DRIVEWAY
PROPOSED SIDEWALK
PROPOSED SIDEWALK RAMP
PROPOSED CURB & GUTTER
PROPOSED LANDSCAPED MEDIAN
PROPOSED LOW WATER USE LANDSCAPE
PROPOSED INTEGRALLY COLORED SAN DIEGO BUFF
PROPOSED PAVEMENT MARKING
PROPOSED BIKE LANE, CONCRETE, INTEGRALLY COLORED SAN DIEGO BUFF
PROPOSED MEDIAN UPDATES
PROPOSED STAMPED CONCRETE PAVEMENT
ALL DIMENSIONS ARE FROM FACE OF CURB UNLESS OTHERWISE NOTED
ABBREVIATIONS
RD ROAD
LN LANE
PL PLACE
DWY DRIVEWAY
R/W RIGHT-OF-WAY
APN ASSESSOR'S PARCEL NUMBER
ESMT EASEMENT
MOCKINGBIRD LANE
96TH STREET TO INVERGORDON RD
TRAFFIC CALMING CONCEPT PLAN
CHICANES LAYOUT
FULL LENGTH REAL ROD 2
SCALE: 1" = 20'
Kimley»Horn