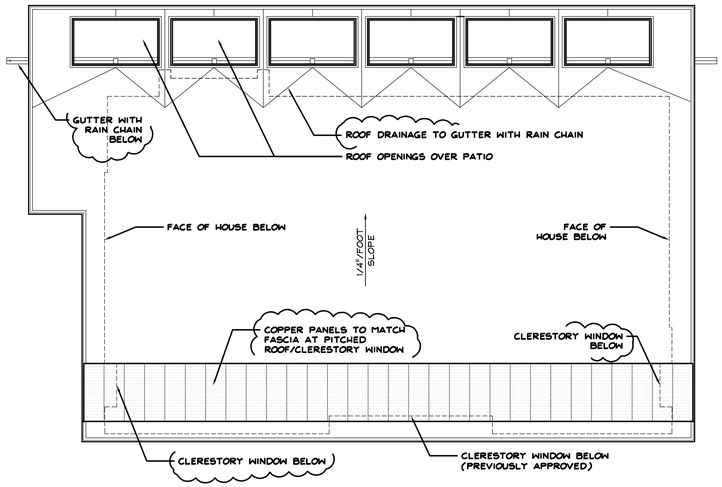

2 UPPER ROOF PLAN

SCALE: 1/8" = 1'-0"

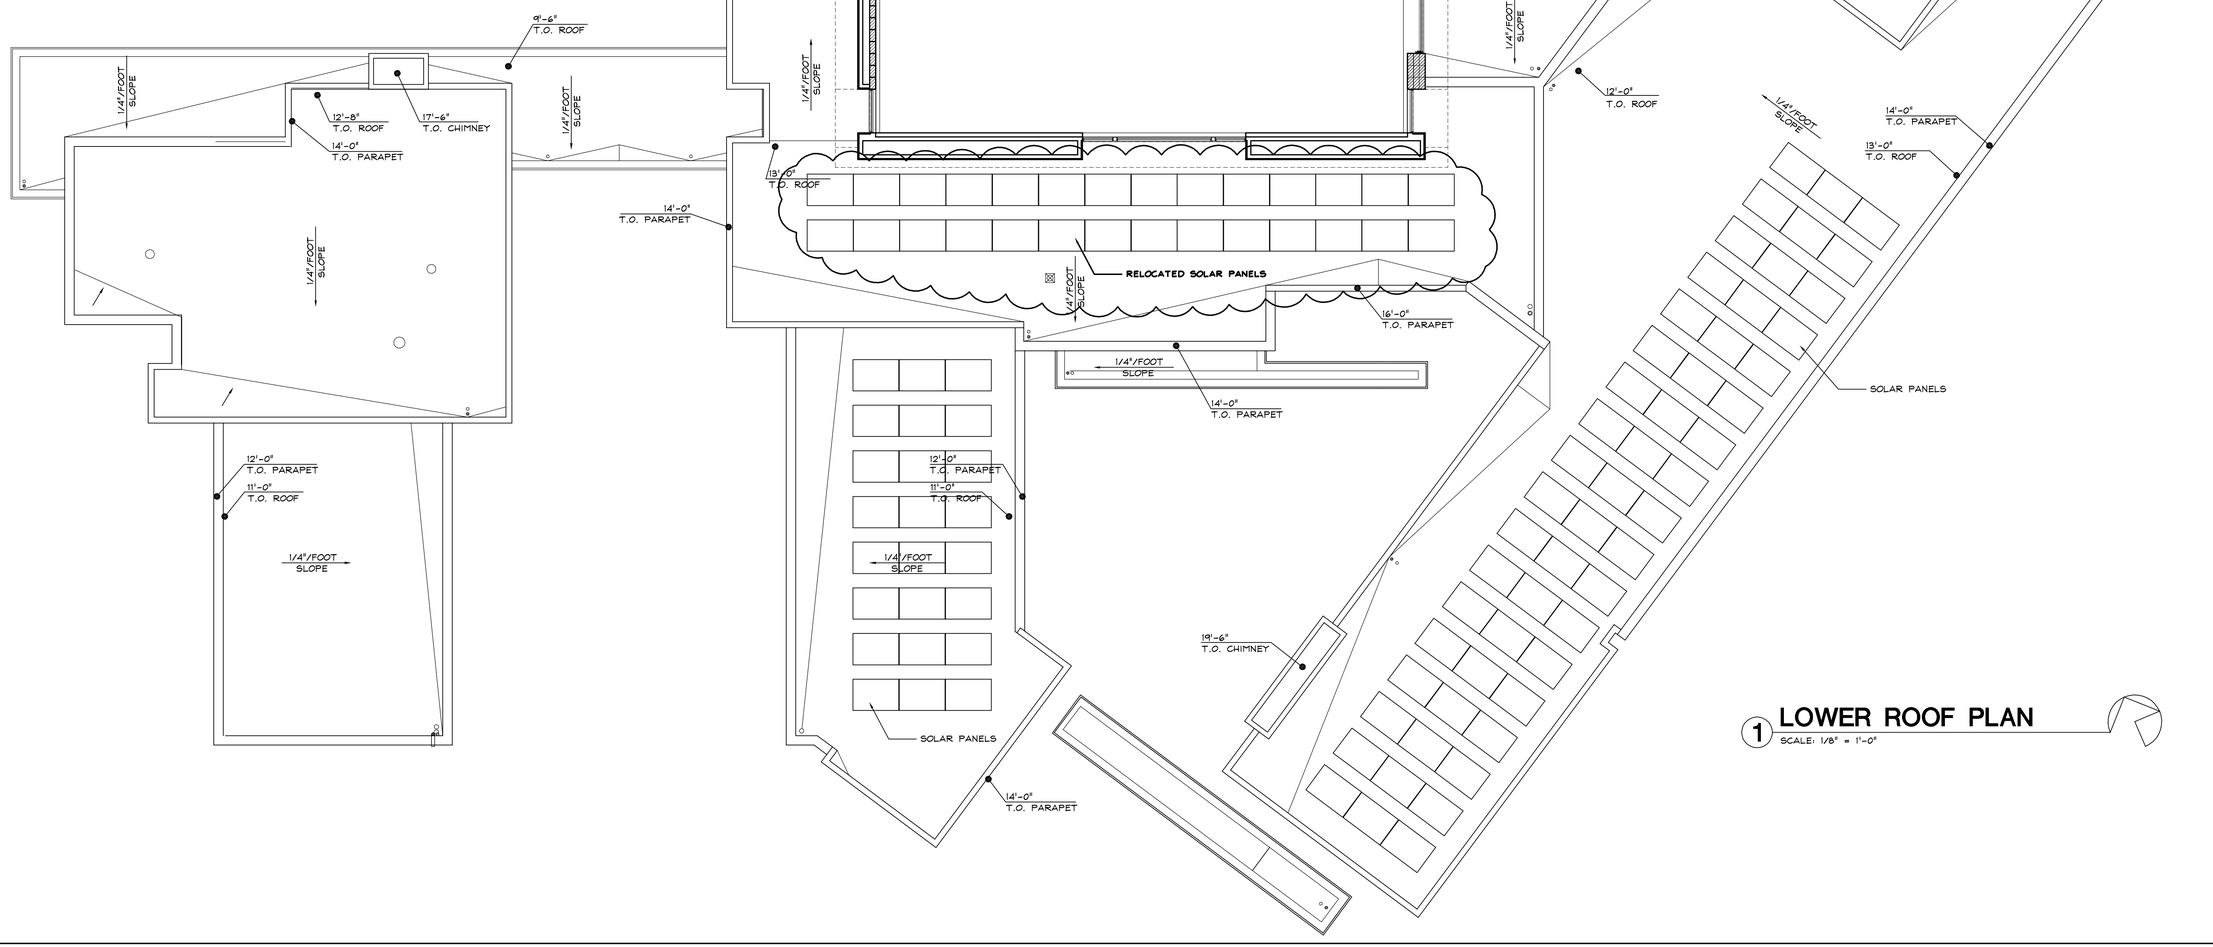

1 LOWER ROOF PLAN

SCALE: 1/8" = 1'-0"

Mittelstaedt Cooper & Associates Ltd.

Architecture • Interiors

4130 E. Van Buren St., Suite 200
Phoenix, Arizona 85008

Phone: (602) 275-3821
http://www.mittelstaedt.com

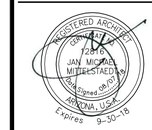

ALL DESIGNS, PLANS, DRAWINGS, AND SPECIFICATIONS ARE THE PROPERTY OF MITTELSTAEDT COOPER & ASSOCIATES, LTD. AS INSTRUMENTS OF SERVICE AND MAY NOT BE USED OR REPRODUCED FOR ANY PURPOSE WITHOUT THE WRITTEN CONSENT OF MITTELSTAEDT COOPER & ASSOCIATES, LTD.

ISSUED FOR	DATE

REVISION

DATE
08/07/2018

JOB NUMBER
1619

PROPOSED AMENDMENT TO APPROVED FORMAL PLAN

STONE CANYON RESIDENCE

5338 East San Miguel Ave
Paradise Valley, Arizona 85253

SHEET TITLE
REVISED ROOF PLAN

SHEET NUMBER
A1.0