



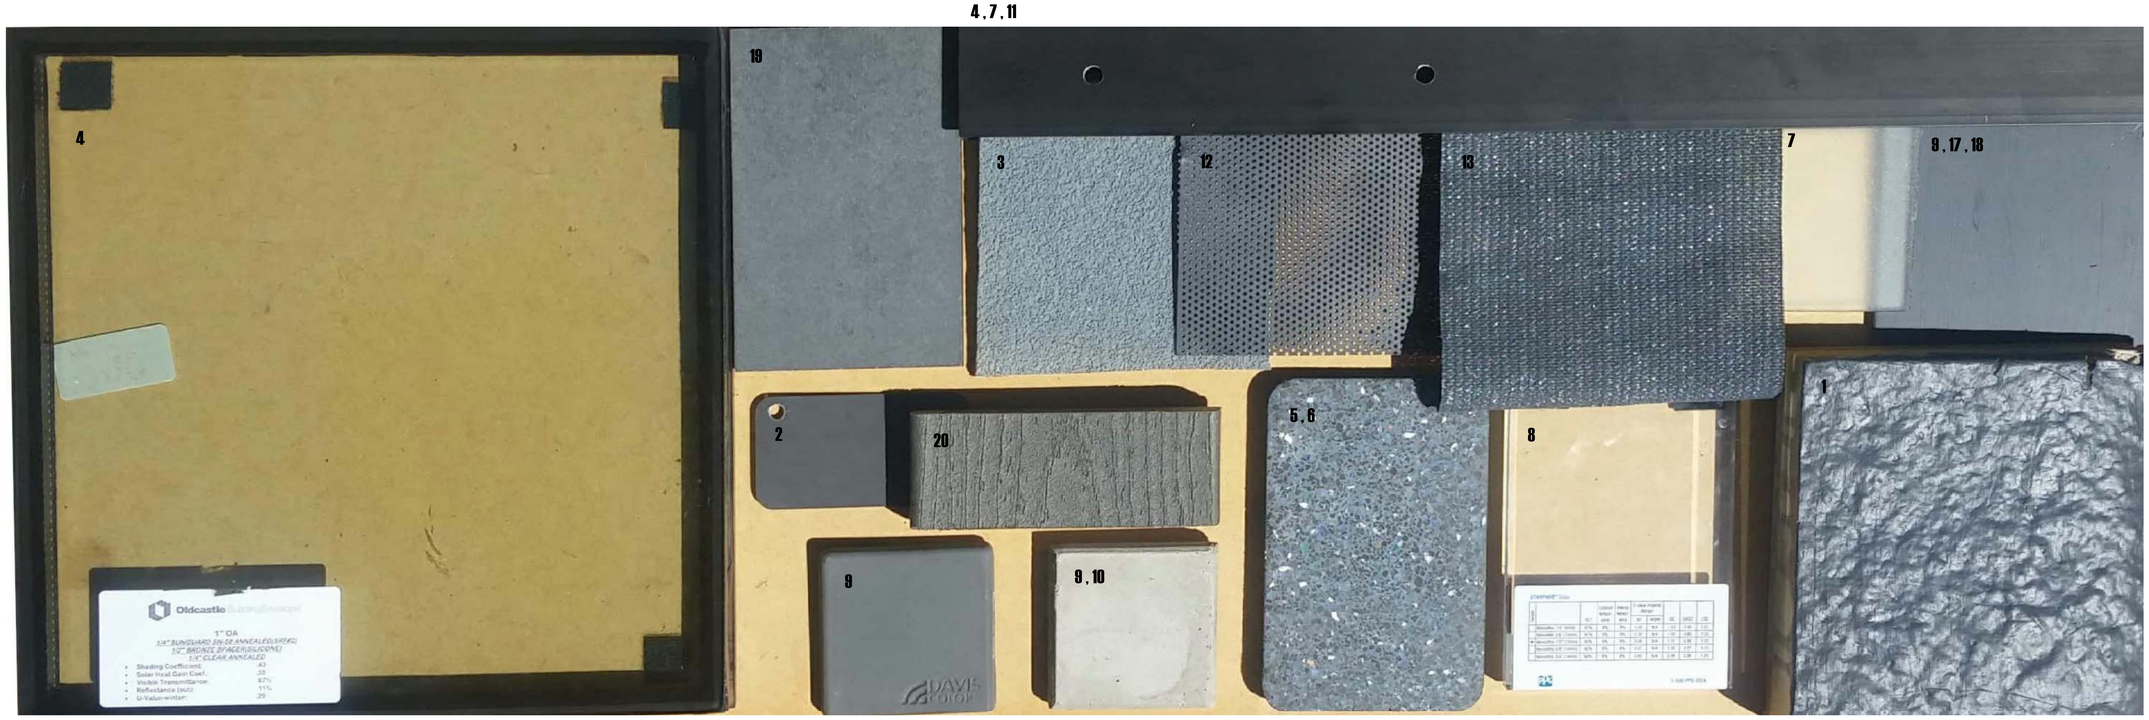

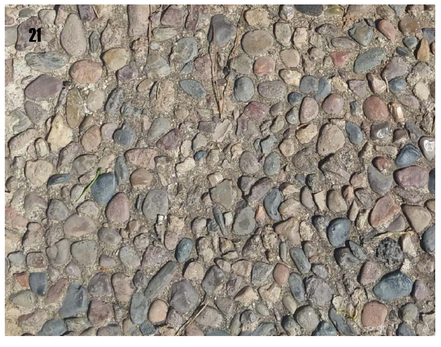

## KEYNOTES

1. PAINTED FOAM ROOF (SW 7076 CYBERSPACE WITH LRV OF 6)
2. 'PAINTLOCK' PAINTED METAL FASCIA (SW 7076 CYBERSPACE WITH LRV OF 6)
3. INTEGRALLY COLORED 3-COAT 'DRYVIT' STUCCO SYSTEM O/OSB (GRANITE GRAY 634A W/ LRV OF 23).
4. 'FLEETWOOD' PAINTED ALUM. + GLASS WINDOW SYSTEM (DARK BRONZE ANODIZED FRAME W/ LRV 3).
5. SPA W/ 'WETEDGE' FINISH (BLACK DIAMOND TREASURE W/ LRV OF 15)
6. POOL W/ 'WETEDGE' FINISH (BLACK DIAMOND TREASURE W/ LRV OF 15 ) UNDER SEPARATE PERMIT
7. 'CLOPAY' FROSTED GLASS + ALUM. GARAGE DOOR (DARK BRONZE ANODIZED FRAME W/ LRV 3).
8. ½" CLR. TEMPERED 'STARPHIRE' GLASS RAILING TO BE 36 INCH HIGH (PER CODE).
9. CONC. PAVERS WITH LRV 13 O/C.I.P GRAY CONCRETE DECK O/ PAINTED STEEL STRUCTURE (SW 7076 CYBERSPACE WITH LRV OF 6)
10. GRAY C.I.P CONC. RETAINING WALL LRV 32.
11. PAINTED ALUM. + GLASS ENTRY DOOR (DARK BRONZE ANODIZED FRAME W/ LRV 3).
12. SOLAR SHADE: PERFORATED POWDER COATED METAL(SW 7076 CYBERSPACE WITH LRV OF 6)
13. SOLAR SHADE: FABRIC ROLLER SHADE LRV 10
14. LINE OF PROJECTED NATURAL GRADE REF. CIVIL.
15. LINE OF MAX ALLOWABLE BUILDING HEIGHT PER HILLSIDE CODE.
16. STAINED 'BELGARD-TURFSTONE' CONCRETE PAVERS WITH LRV OF 30.
17. STEEL COLUMN TO BE PAINTED (SW 7076 CYBERSPACE WITH LRV OF 6)
18. ¼" THK. HOT ROLLED STEEL BUCKET WINDOW TO BE PAINTED (SW 7076 CYBERSPACE WITH LRV OF 6)
19. CONC. LANDSCAPE PAVERS WITH LRV OF 13.
20. STAINED WOOD BENCH W/ LRV OF 17.
21. C.I.P GRAY CONCRETE DRIVEWAY W/ EXPOSED AGGREGATE FINISH WITH LRV 29.




EXP 03.31.2021

**MATERIAL BOARD**

| DELAPP HOUSE — JEFF DELAPP | | |
|---|---|---|
| 4208 e lamar road<br>paradise valley, az 85253 | 06.12.19 | formal |
| | 07.05.18 | 3 concept |
| MATERIAL BOARD | 07.02.18 | 2 concept |
| | 06.20.18 | 1 concept |

AMIT UPADHYE ARCHITECT
18842 n 91st street
scottsdale, az 85255
p: 602 750 5816
amit@audesignstudio.com
www.architecture.yoga

A104

THIS DRAWING IS AN INSTRUMENT OF SERVICE AND PROPERTY OF AU DESIGN STUDIO, LLC. THIS DRAWING MAY NOT BE REPRODUCED, OR REPRODUCTIONS HEREOF USED, WITHOUT THEIR WRITTEN PERMISSION.