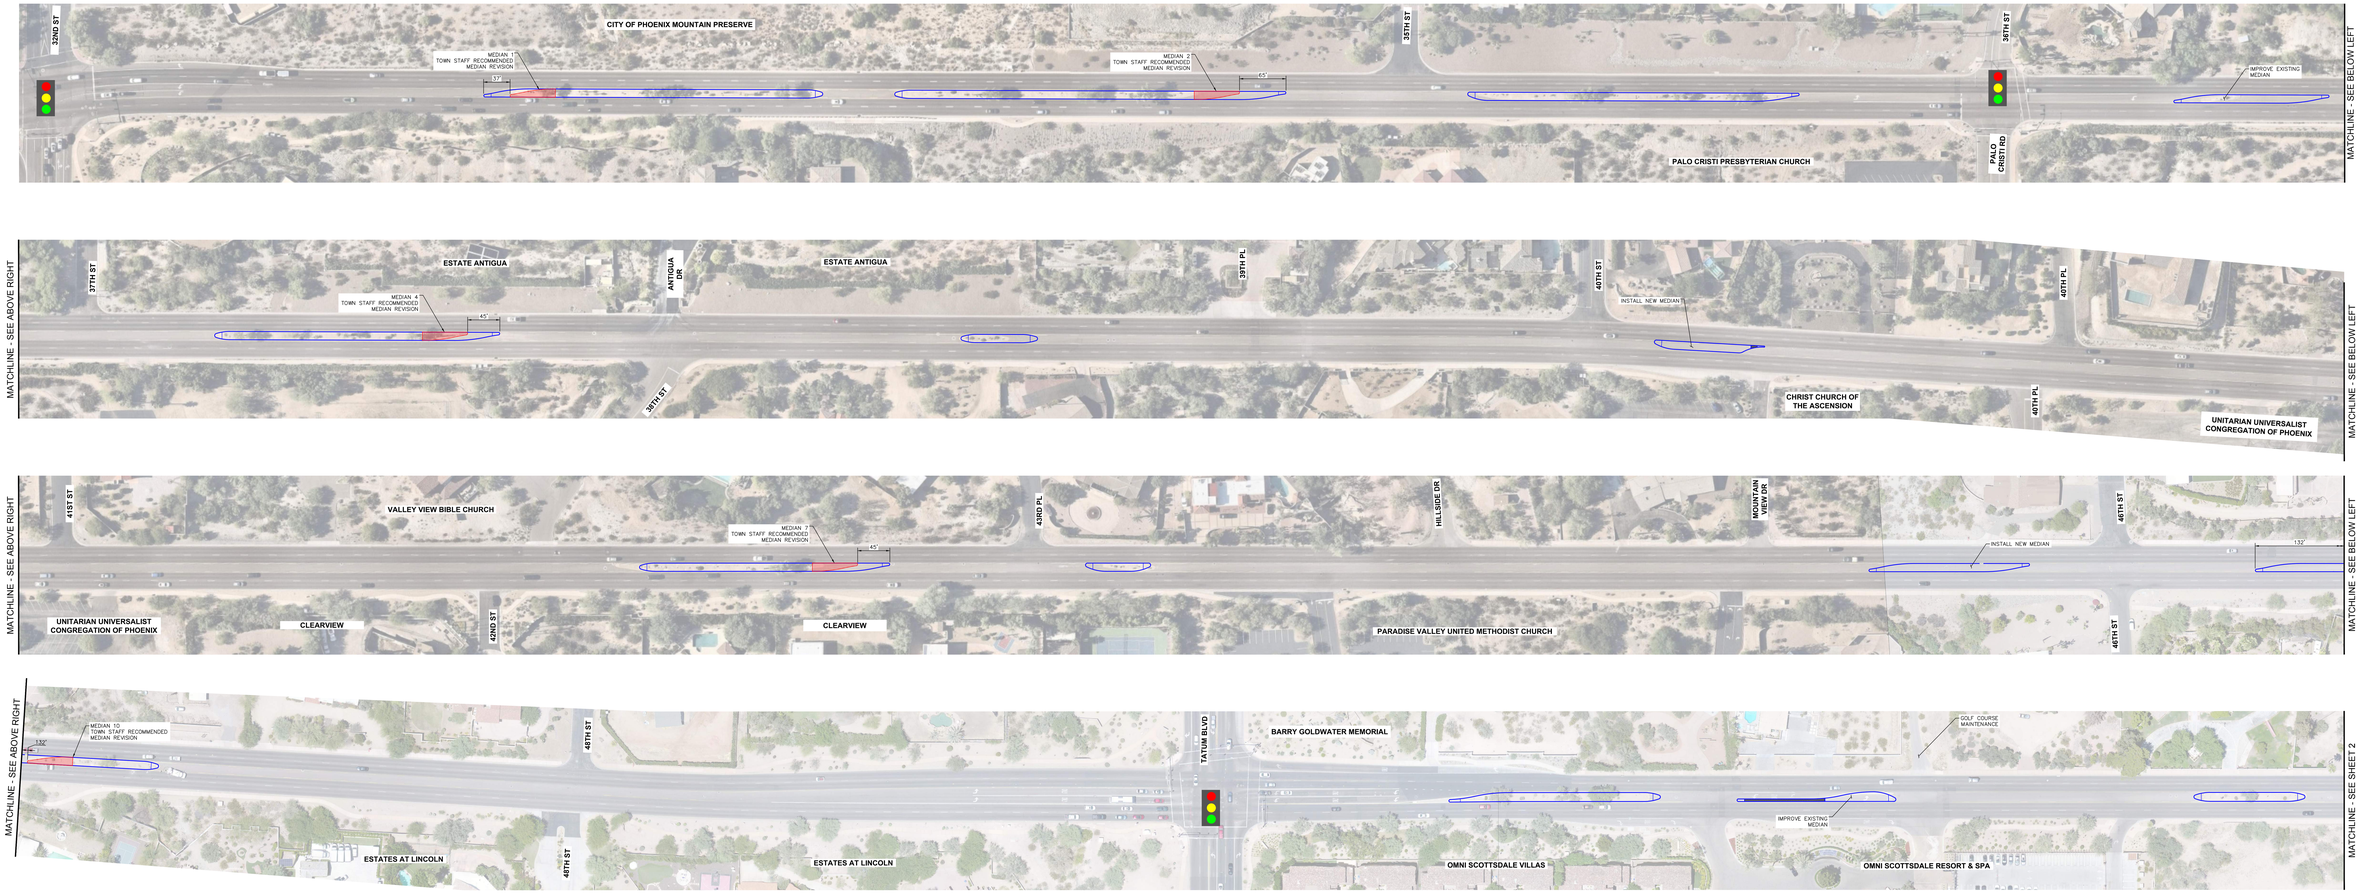


LEGEND

EXISTING SIGNALIZED INTERSECTION

PROPOSED RAISED MEDIANS

6/11/2020

Kimley»Horn


TOWN OF PARADISE VALLEY
INCORPORATED MCMLII


LINCOLN DRIVE MEDIAN ACCESS EVALUATION
SHEET 1 OF 2 - 32ND STREET TO 51ST PLACE


NORTH


GRAPHIC SCALE IN FEET
0 25 50 100

A:\Proj. Access\120196201\Civil\Plan Sheets\Lincoln Drive Median Improvements\LINCOLN CASES\Version 1\ACTIVE\120196201_SHT1_Alternative1.dgn 6/8/2020 10:48:39 AM David Rodriguez

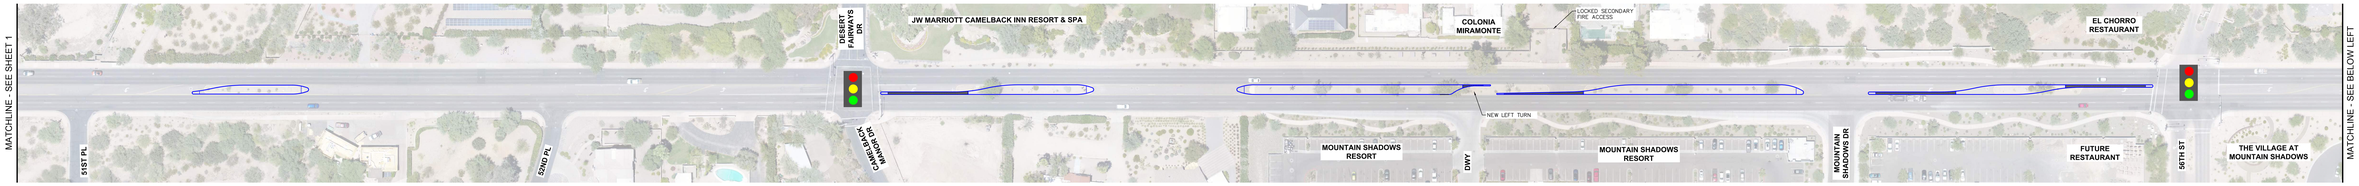

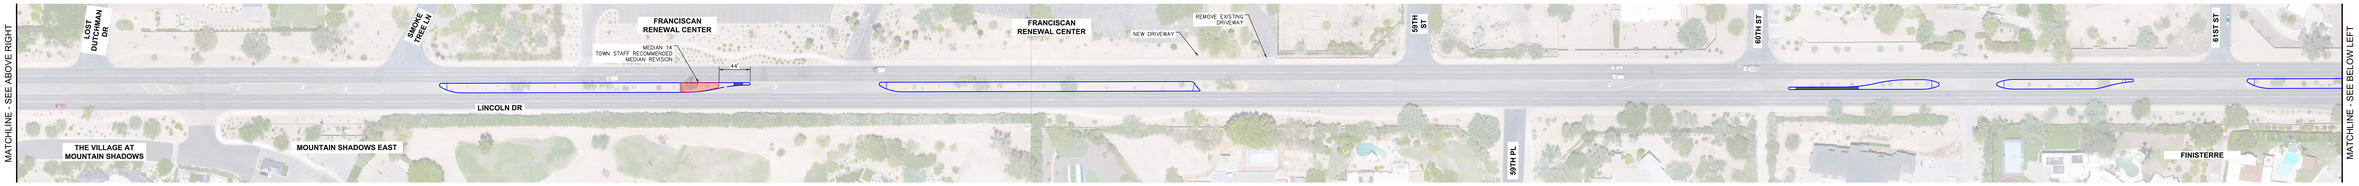

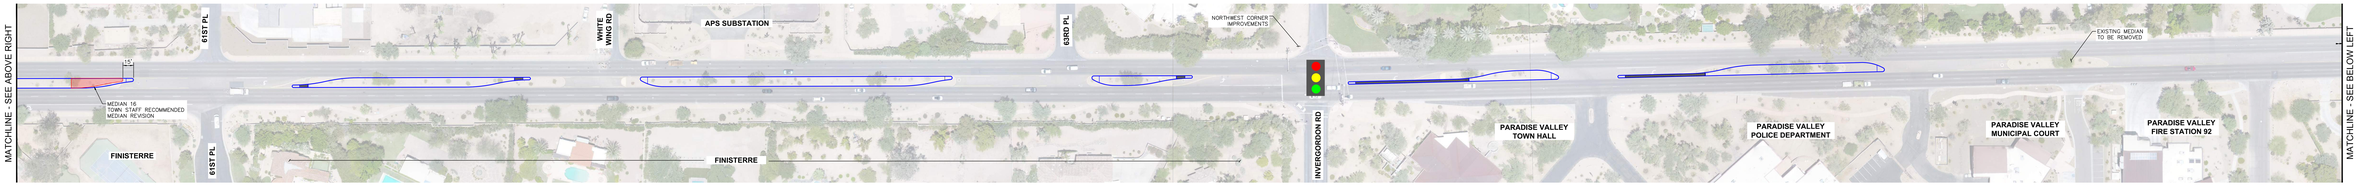

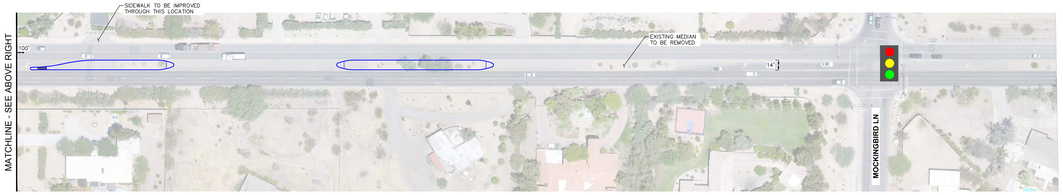

LEGEND

EXISTING SIGNALIZED INTERSECTION

PROPOSED RAISED MEDIANS

6/11/2020

Kimley»Horn

LINCOLN DRIVE MEDIAN ACCESS EVALUATION
SHEET 2 OF 2 - 51ST PLACE TO MOCKINGBIRD LANE

NORTH

GRAPHIC SCALE IN FEET
0 25 50 100

A:\Proj. Access\120190201\Lincoln Dve Median Improvement\Lincoln Exhibits\Working\120190208_LincDr_SR51_Alternatives\120200608_Lincoln Dr Median Exhibit_Council Revisions.dwg Jun 08, 2020 - David Rathgeb