QUAIL RUN ROADWAY SECTION

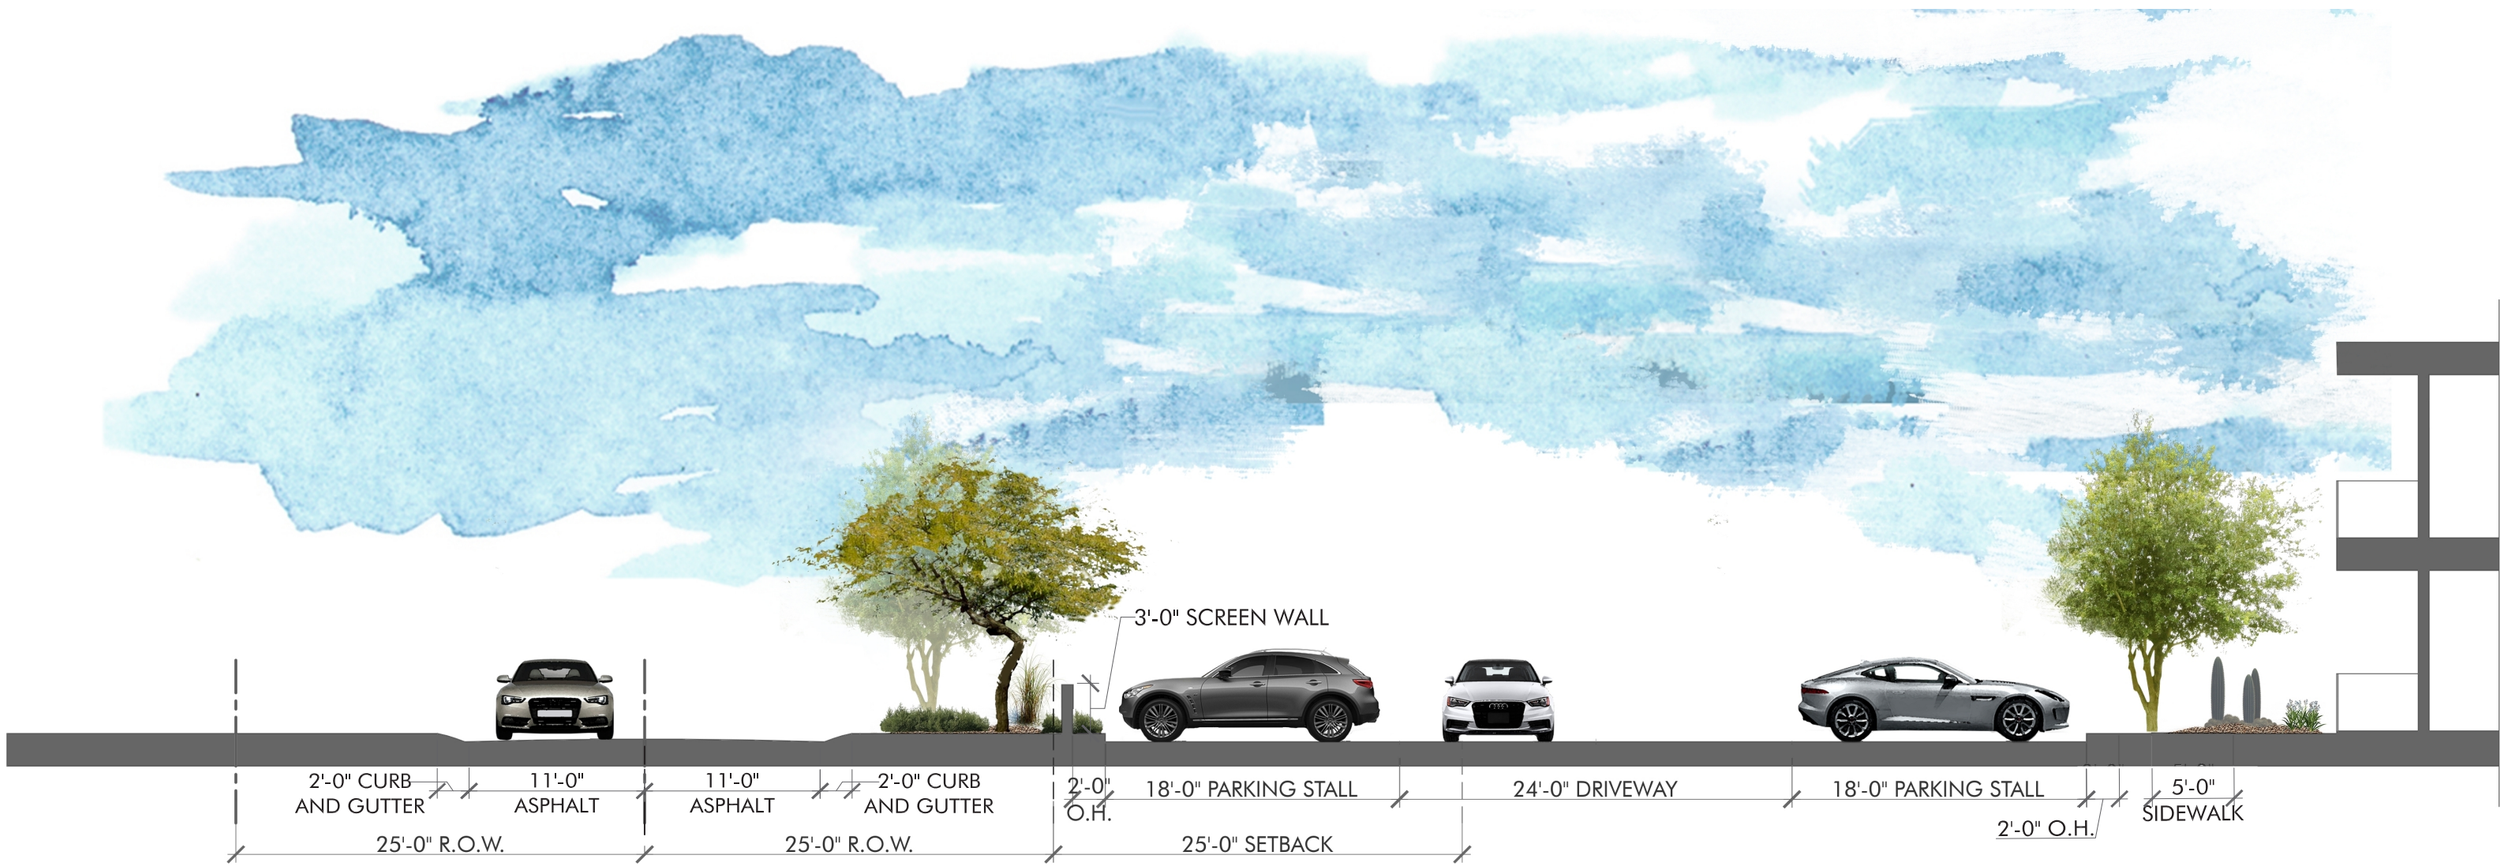

Roadway Section is conceptual.