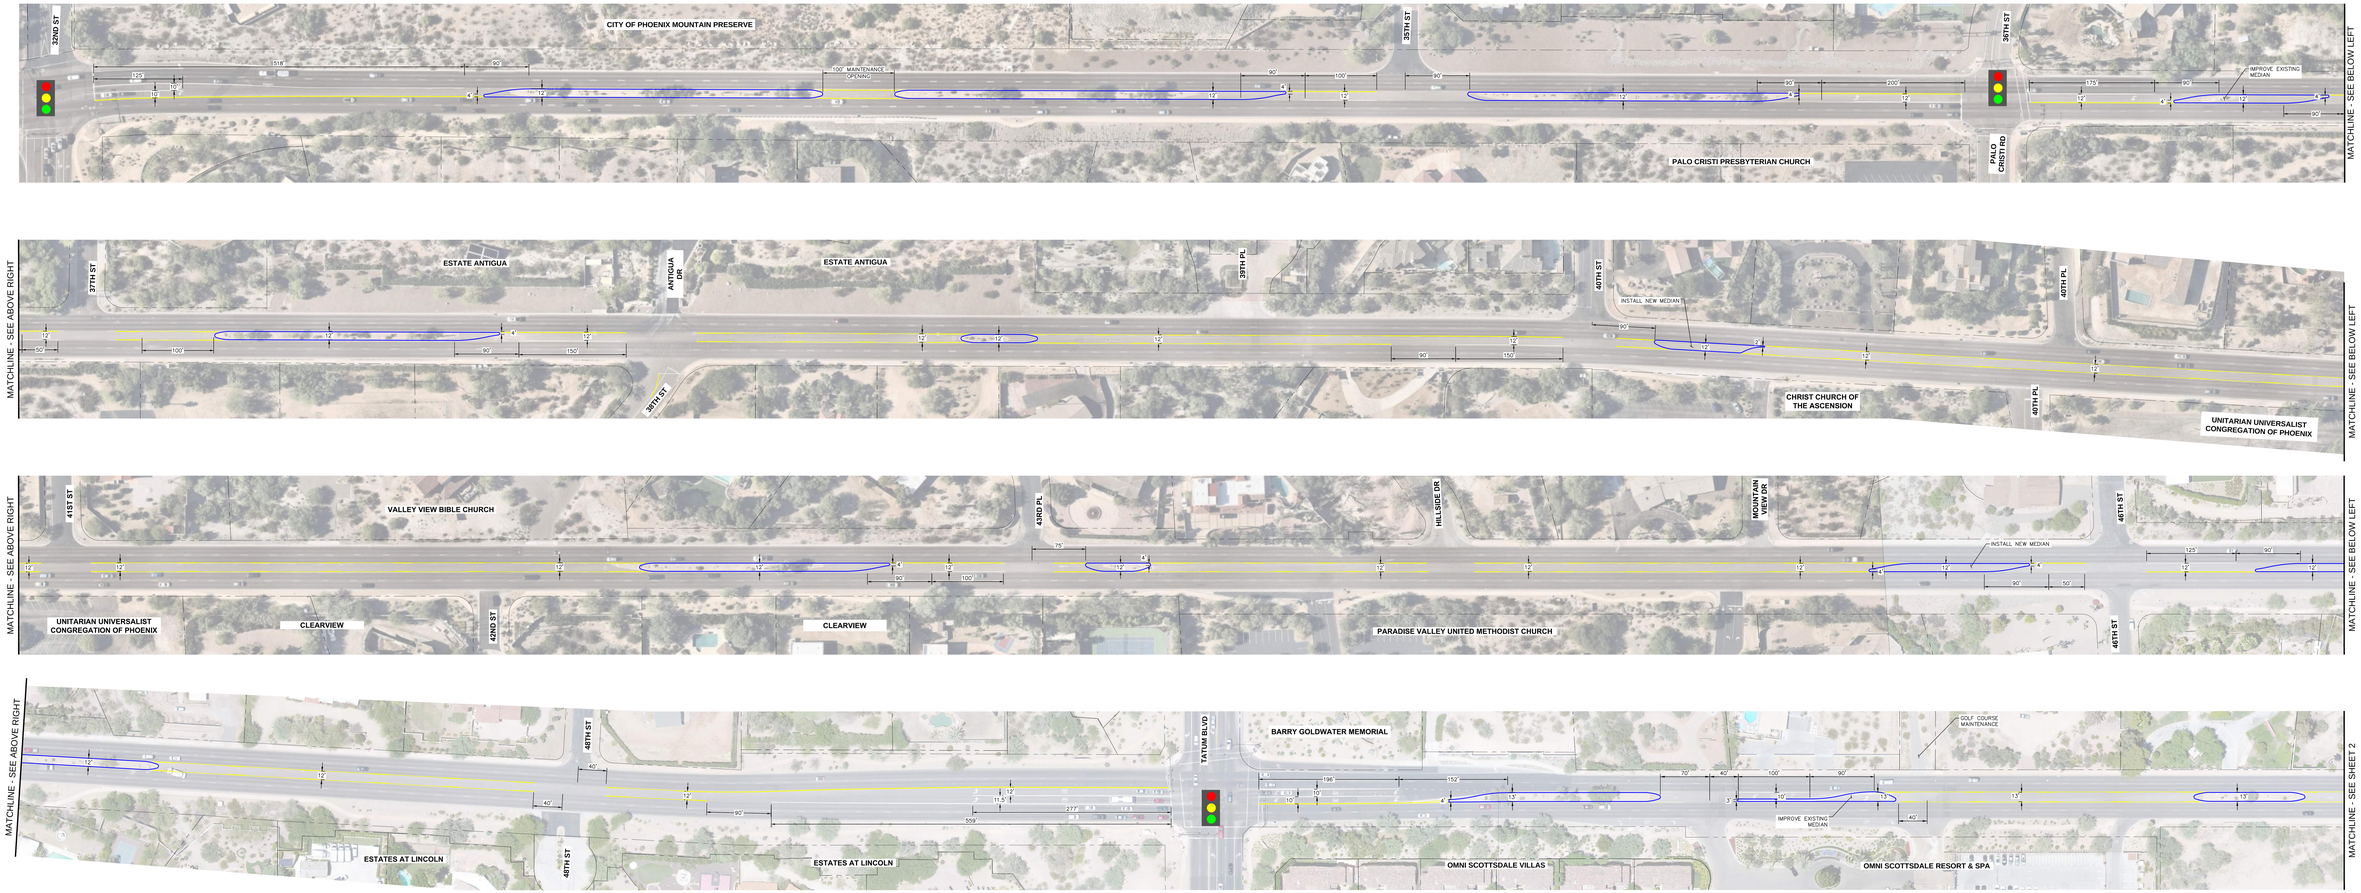

LEGEND

- EXISTING SIGNALIZED INTERSECTION
- PROPOSED RAISED MEDIANS
- PROPOSED STRIPED MEDIAN

2/14/2020

Kimley»Horn

LINCOLN DRIVE MEDIAN ACCESS EVALUATION
SHEET 1 OF 2 - 32ND STREET TO 51ST PLACE

NORTH

GRAPHIC SCALE IN FEET
0 25 50 100

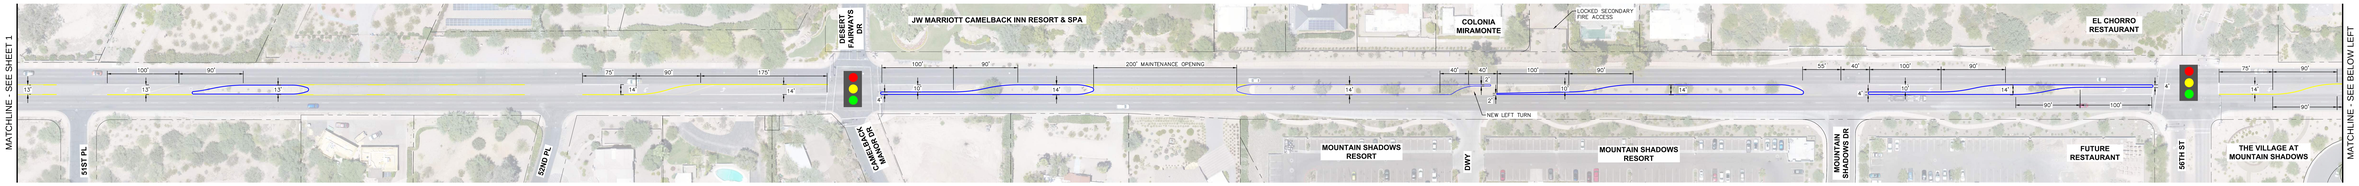

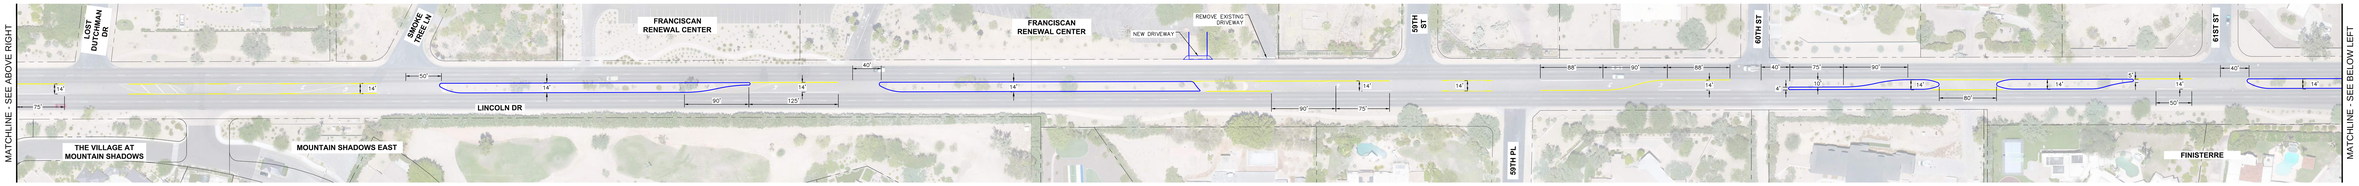

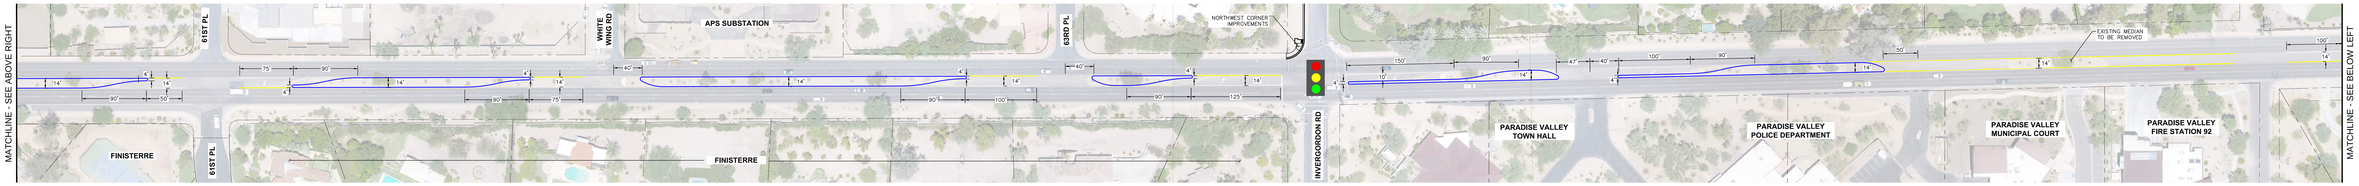

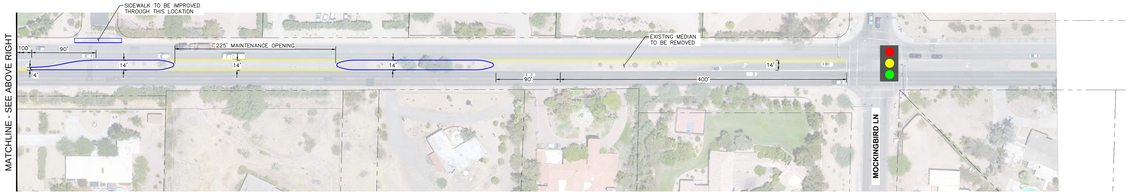

LEGEND

- EXISTING SIGNALIZED INTERSECTION
- PROPOSED RAISED MEDIANS
- PROPOSED STRIPED MEDIAN

2/14/2020

Kimley»Horn

TOWN OF PARADISE VALLEY INCORPORATED MAY 1961

LINCOLN DRIVE MEDIAN ACCESS EVALUATION
SHEET 2 OF 2 - 51ST PLACE TO MOCKINGBIRD LANE

NORTH

GRAPHIC SCALE IN FEET
0 25 50 100

C:\Users\jennifer.langer\Documents\Lincoln Dr Median Exhibit_LAR_D_JMR1.dwg Feb 14, 2020 - 9:xxAM jennifer.langer