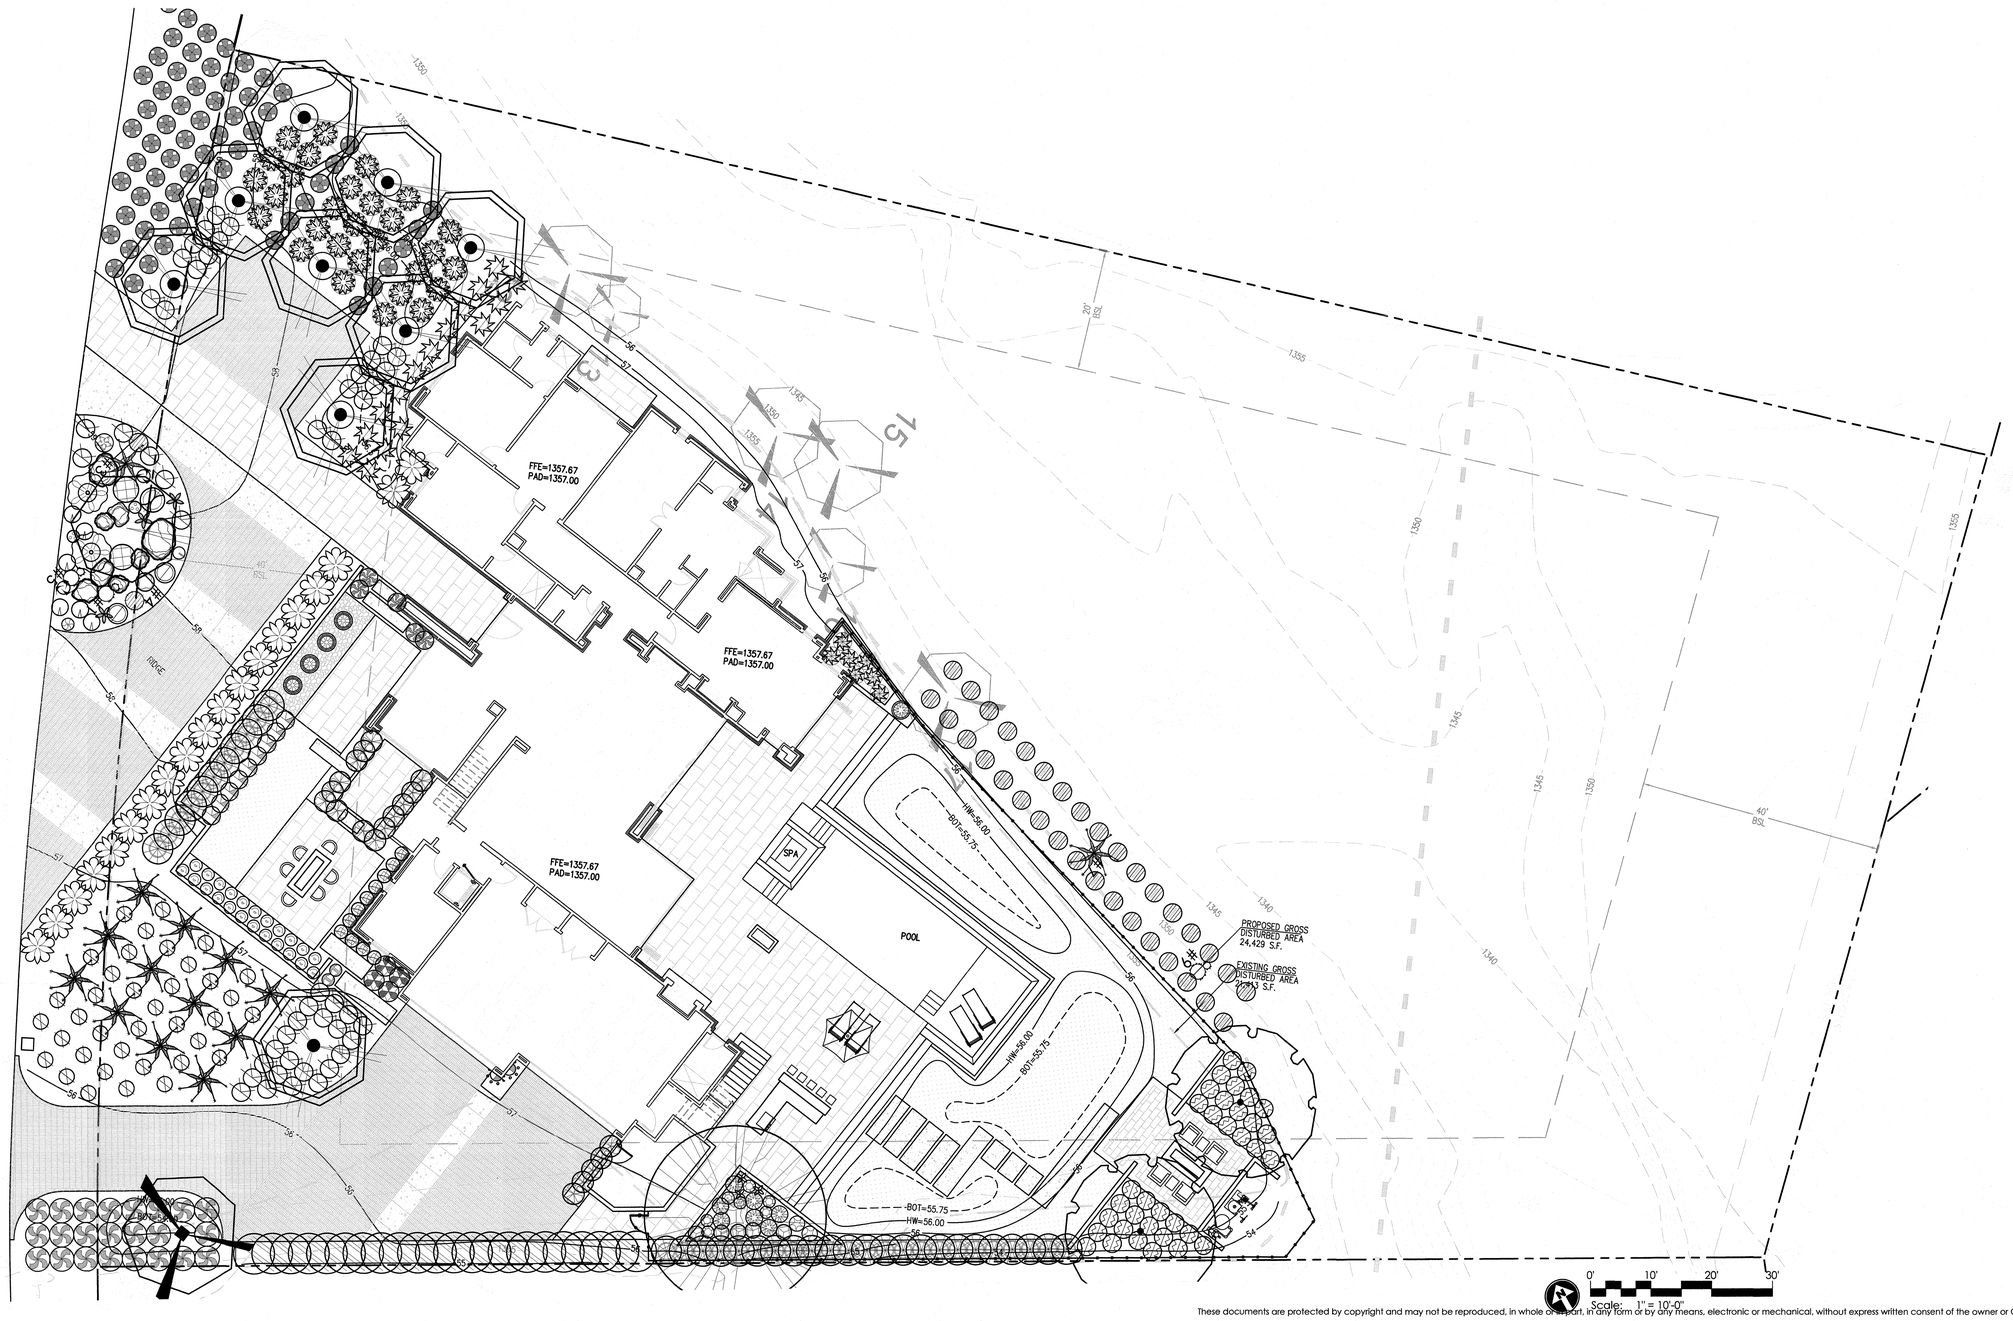

PLANT MATERIALS LEGEND

Sym.	Plant Name	Size	Qty
Trees			
	Chitalpa tashkentensis Chitalpa	48" box	2
	Olney tesota Ironwood	54" box	1
	Parkinsonia hybrid 'Desert Museum' Desert Museum Palo Verde	36" box	9
	Parkinsonia microphylla Foothills Palo Verde	36" box	1
	Ulmus parvifolia 'True Green' true Green Elm	36" Box	1
Shrubs			
	Ambrosia deltoidea Triangle Leaf Bursage	1 gal.	2
	Calliandra eriophylla Pink Fairy Duster	5 gal.	1
	Dodonaea viscosa Hop Bush	5 gal.	22
	Justicia californica Chuparosa	5 gal.	2
	Justicia spicigera Mexican Honeysuckle	5 gal.	5
	Ligustrum japonica 'texanum' Texas Wax-Leaf Privet	15 gal.	34
	Olea europaea 'Montra' Little Ollie Dwarf Ollie	5 gal.	19
	Ruellia brittoniana Ruellia	5 gal.	11
	Sphaeralcea ambigua Globe Mallow	1 gal.	1
Groundcovers			
	Chrysactinia mexicana Damianita	1 gal.	48
	Dyssodia pentachaeta Golden Dyssodia	1 gal.	6
	Eremophila glabra 'Mingenew gold' Mingenew Gold	1 gal.	35
	Glandularia gooddingii Goodding Verbena	1 gal.	2
	Malephora lutea Rocky Point Ice Plant	1 gal.	34
	Oenothera berlandieri Mexican Evening Primrose	1 gal.	37
Accents/Cacti			
	Agave parryi Parry's Agave	5 gal.	3
	Agave Scabra Scabra Agave	5 gal.	29
	Agave Sharkskin Sharkskin Agave	5 gal.	1
	Agave weberi Blue Agave	5 gal.	19
	Aloe Ferox Cape Aloe	5 gal.	8
	Aloe saponaria 'variegata' Tiger Aloe	5 gal.	7
	Aloe x 'Blue Elf' Blue Elf Aloe	5 gal.	2
	Asclepias subulata Desert Milkweed	1 gal.	1
	Bulbine frutescens 'Hallmark' Hallmark Orange Bulbine	1 gal.	2
	Canna aurantiaca Red Canna Lily	5 gal.	23
	Carnegiea gigantea Saguaro	salvage	SALVAGE (3)
	Dietes iridioides Fortnight Lily	5 gal.	9
	Euphorbia biglandulosa Gopher Plant	5 gal.	16
	Euphorbia resinifera Moroccan Mound	5 gal.	1
	Euphorbia royleana Churee Cactus	5 gal.	4
	Euphorbia tirucalli "Sticks on Fire" Red Pencil Tree	5 gal.	7
	Ferocactus acanthodes Compass Barrel	bare root	1 SALVAGE (1)
	Fouquieria splendens Ocotillo	bare root	12 SALVAGE (2)
	Hesperaloe parviflora-red Red Yucca	5 gal.	63
	Hesperaloe parviflora-yellow Yellow Hesperaloe	5 gal.	23
	Opuntia ficus-indica Indian Fig	5 gal.	4
	Pedilanthus macrocarpus Lady's Slipper	5 gal.	5
	Penstemon species Mixed Penstemon	1 gal.	2
	Yucca baccata Banana Yucca	5 gal.	2
	Zephyranthes candida White Rain Lily	1 gal.	3
Vines			
	Bougainvillea 'Barbara Karst' Bougainvillea	15 gal.	2

MASS PLANTING

2,600 S.F. SYNTHETIC TURF. SPEC: PIONEER SAND: TIGER TURF, EVERGLADE FESCUE PRO.

INERTS

Sym.	Description
	DESERT COBBLE. THE TOP 6" OF DESERT SOIL IS TO BE SALVAGED AND STOCKPILED FOR RE-VEGETATION AREAS.
	PLANTING AREAS IN PRIVATE ZONES TO RECEIVE: 1/2" MINUS DECOMPOSED GRANITE. COLOR TBD.

GREEY | PICKETT
landscape architecture | community design
7144 e stetson drive, suite 205
scottsdale, arizona 85251
480.609.0009p 480.609.0068f

CALL TWO WORKING DAYS BEFORE YOU DIG
(602) 263-1100
1-800-STAKE-IT
(OUTSIDE MARICOPA COUNTY)

TINKER RESIDENCE
PALO VERDE FOOTHILLS, LOT 6
6125 N. 38TH PLACE
PARADISE VALLEY, AZ 85253

revisions:

project #: NPP001
scale: 1" = 10'-0"
issued for:
drawn by: TEAM
date: 08/22/2016
drawing: Planting Plan
L3.1
of

These documents are protected by copyright and may not be reproduced, in whole or in part, in any form or by any means, electronic or mechanical, without express written consent of the owner or Greey Pickett. Unauthorized reproduction may subject you to civil and criminal liability.

Copyright © 2015 by Greey | Pickett Professional Corp.