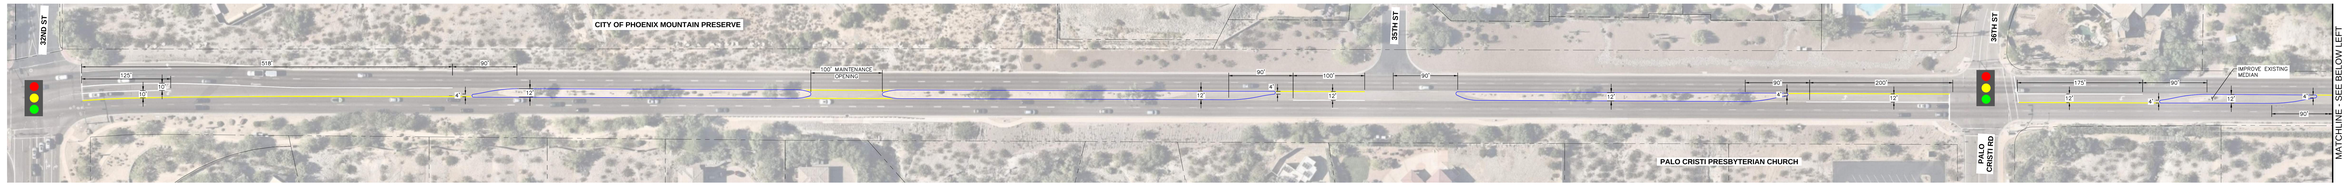

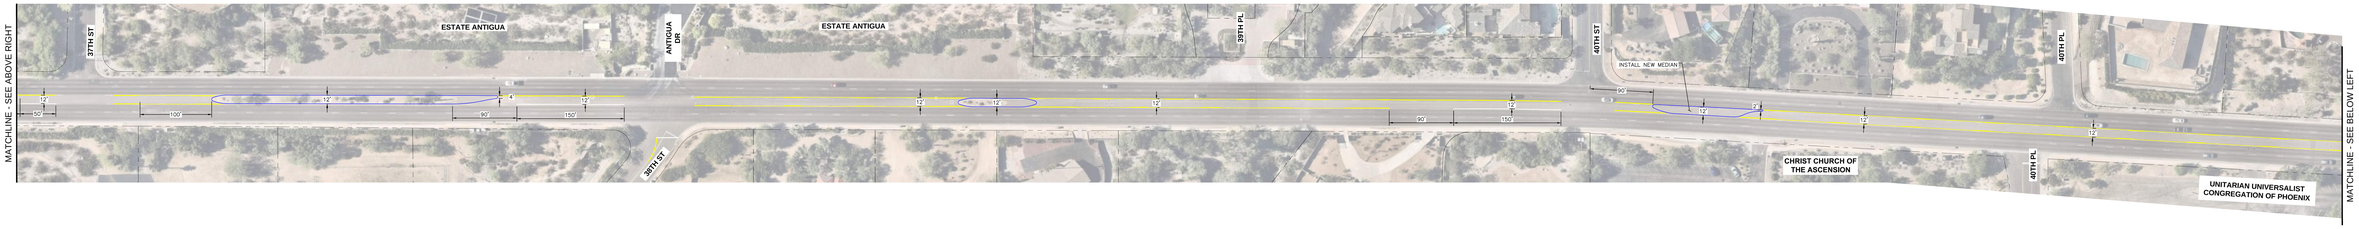

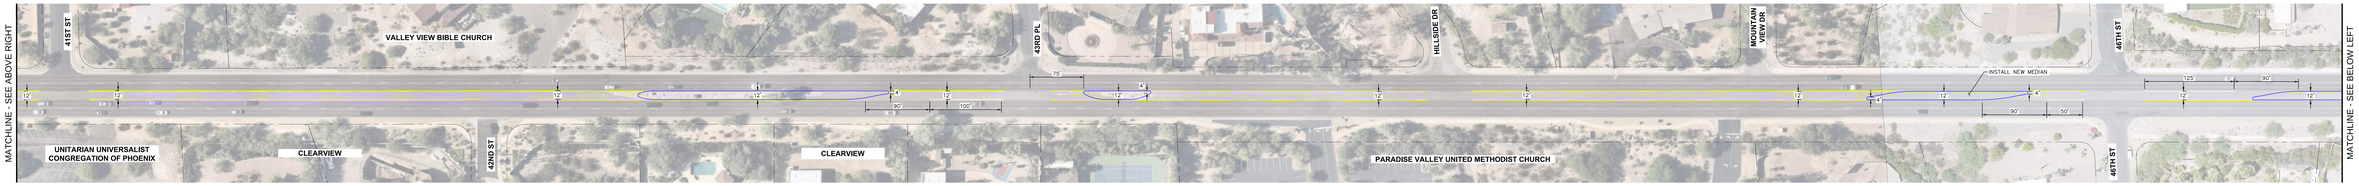

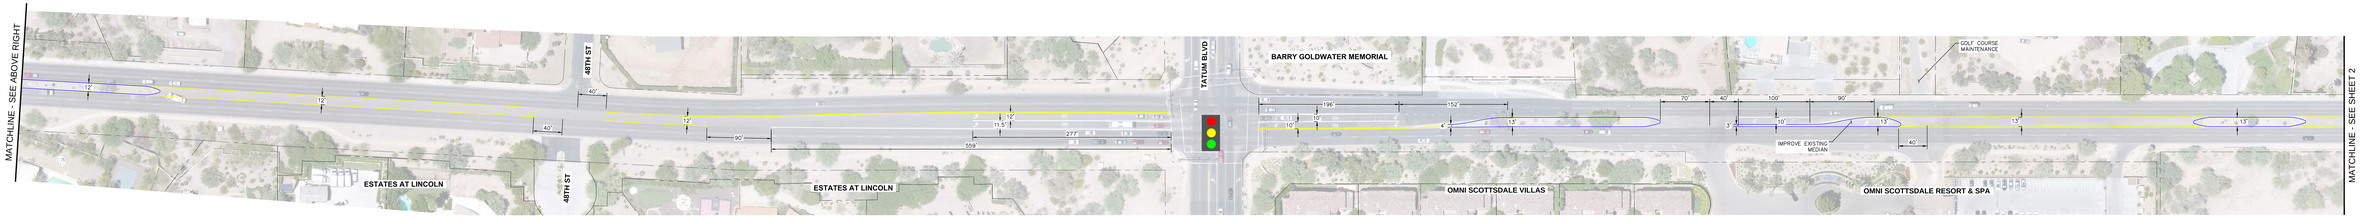

LEGEND

- EXISTING SIGNALIZED INTERSECTION
- PROPOSED RAISED MEDIANS
- PROPOSED STRIPED MEDIAN

11/11/2019

Kimley»Horn

TOWN OF PARADISE VALLEY INCORPORATED MCMLII

LINCOLN DRIVE MEDIAN ACCESS EVALUATION
SHEET 1 OF 2 - 32ND STREET TO 51ST PLACE

NORTH

GRAPHIC SCALE IN FEET
0 25 50 100

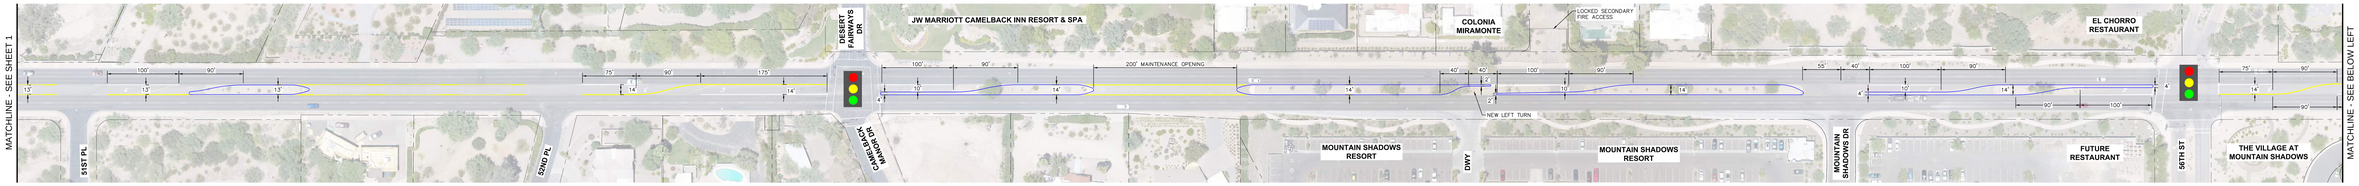

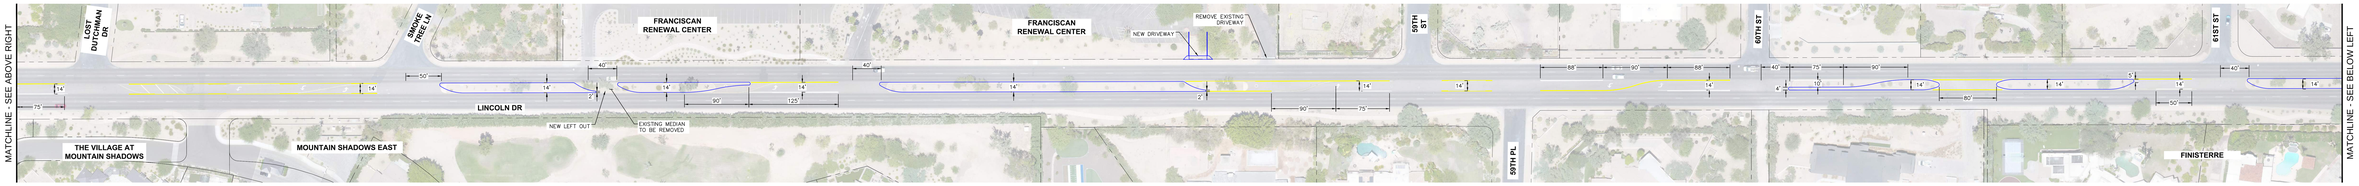

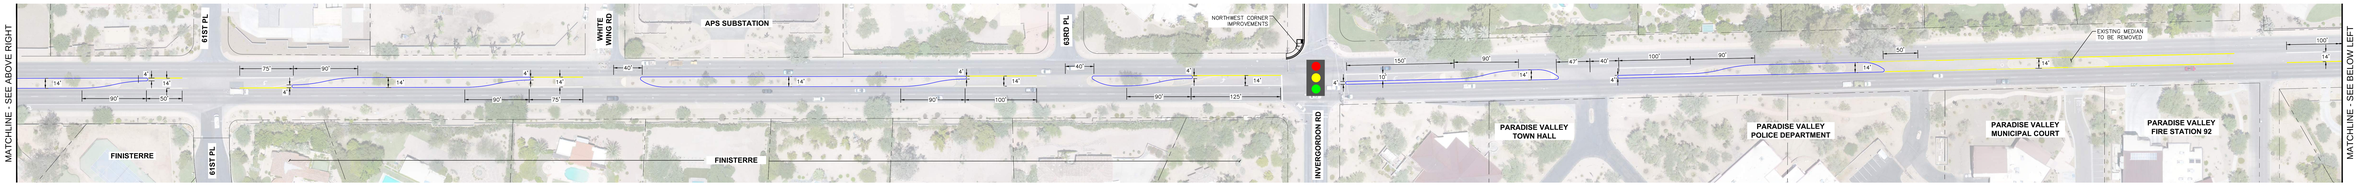

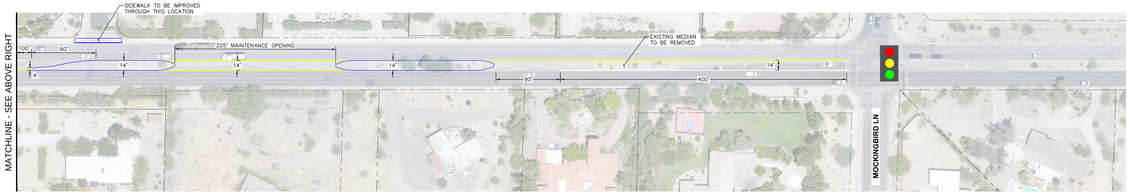

LEGEND

- EXISTING SIGNALIZED INTERSECTION
- PROPOSED RAISED MEDIANS
- PROPOSED STRIPED MEDIAN

11/11/2019

Kimley»Horn

TOWN OF PARADISE VALLEY INCORPORATED MAY 1961

LINCOLN DRIVE MEDIAN ACCESS EVALUATION
SHEET 2 OF 2 - 51ST PLACE TO MOCKINGBIRD LANE

NORTH

GRAPHIC SCALE IN FEET
0 25 50 100

A:\Proj. Access\025902001\Issue Drop Master Improvement\Lincoln Drive Median Evaluation_ALTERNATIVES\DRS_Alternatives\025902001_Lincoln Dr Median Eval_Alt 2_BR.dwg Nov 14, 2019 David Rodriguez