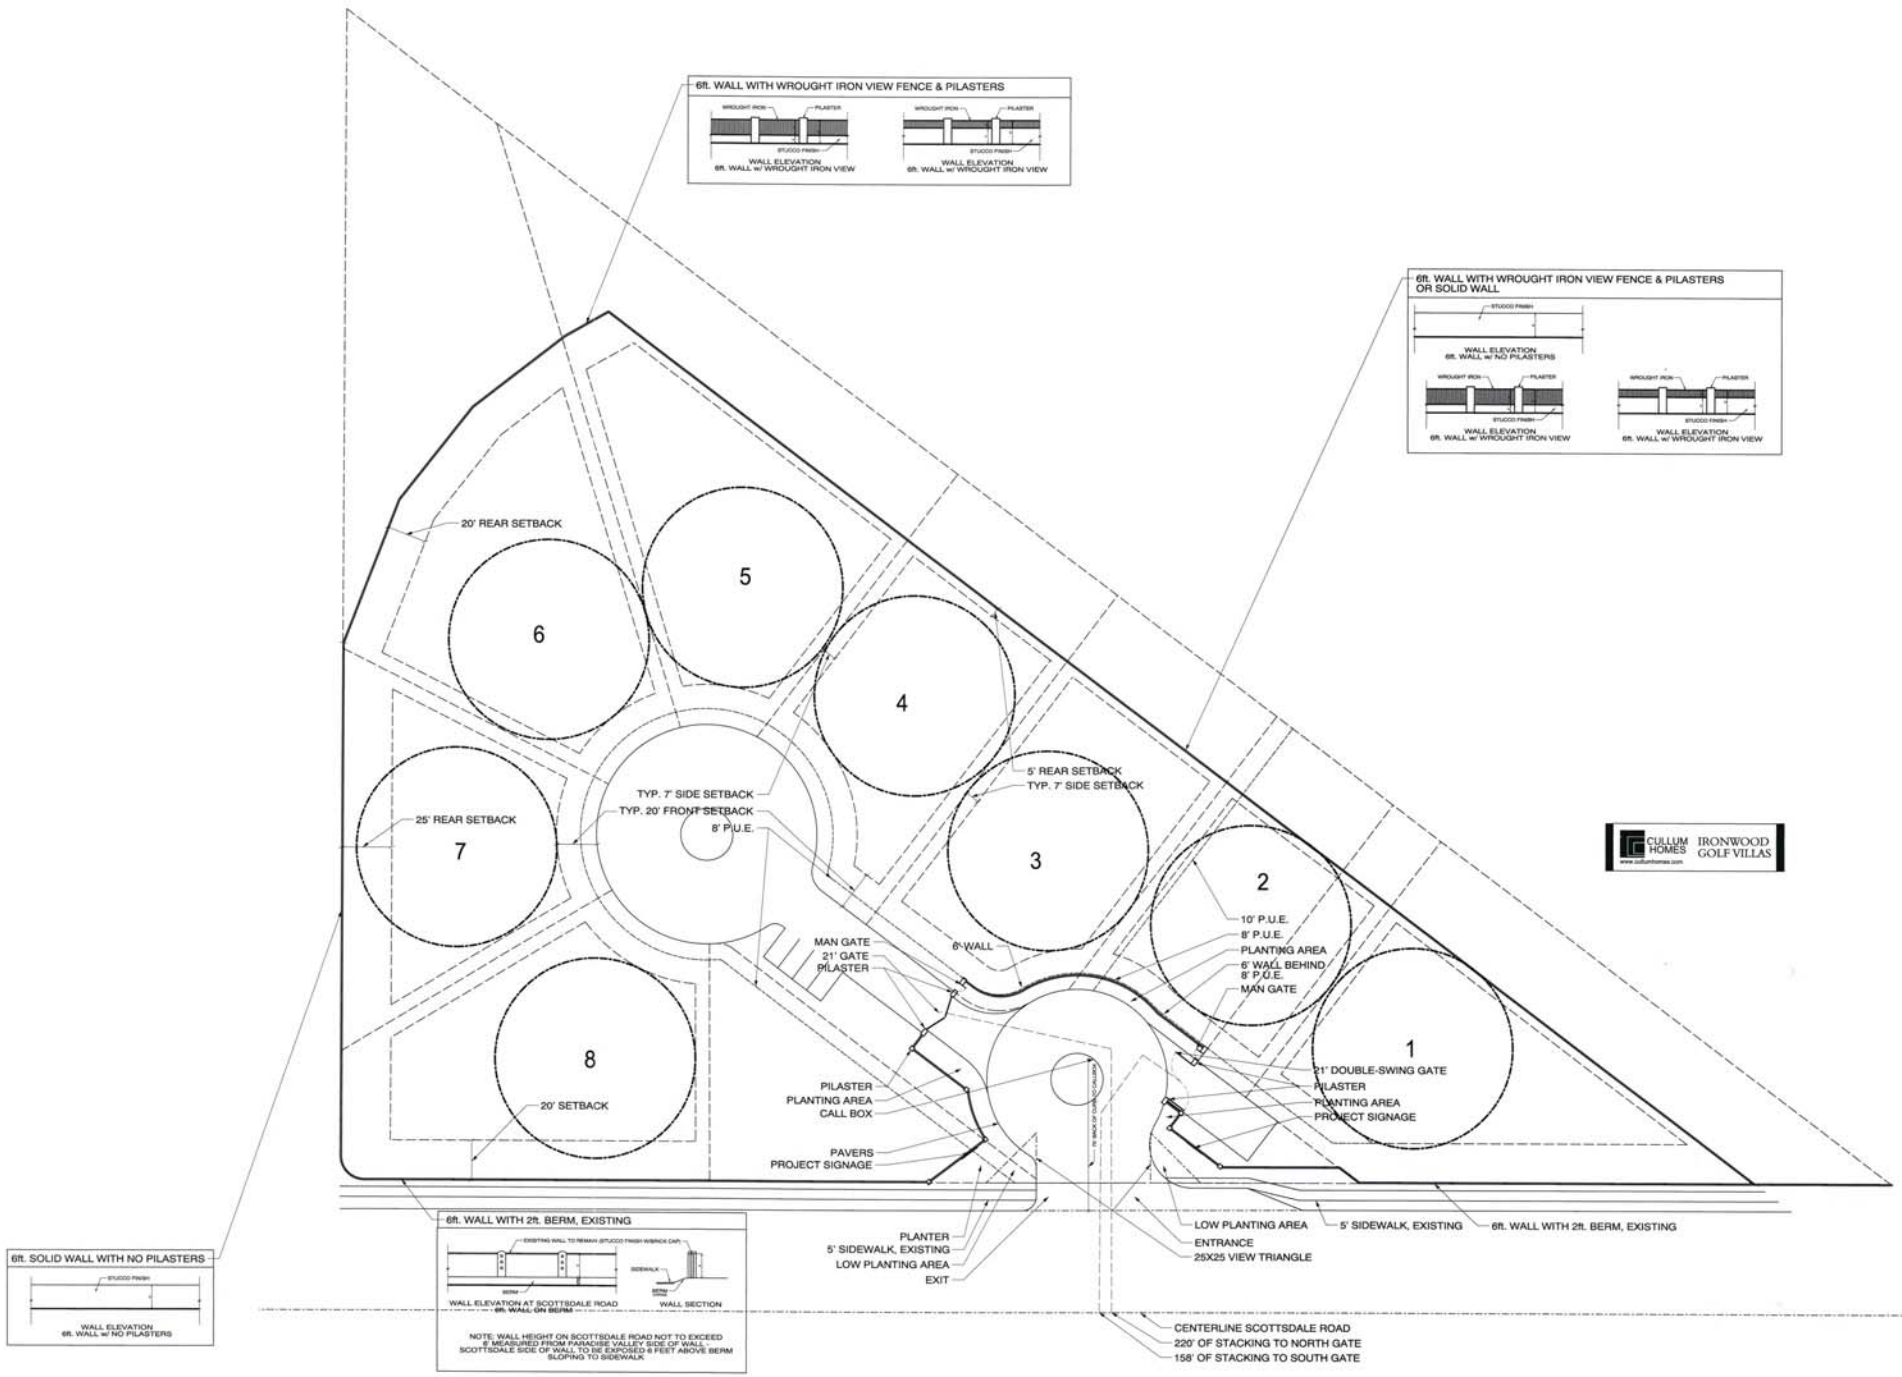

S.U.P. WALL AND GATE PLAN

CULLUM HOMES IRONWOOD GOLF VILLAS

1/30"=1

AUG 2 7 2018