


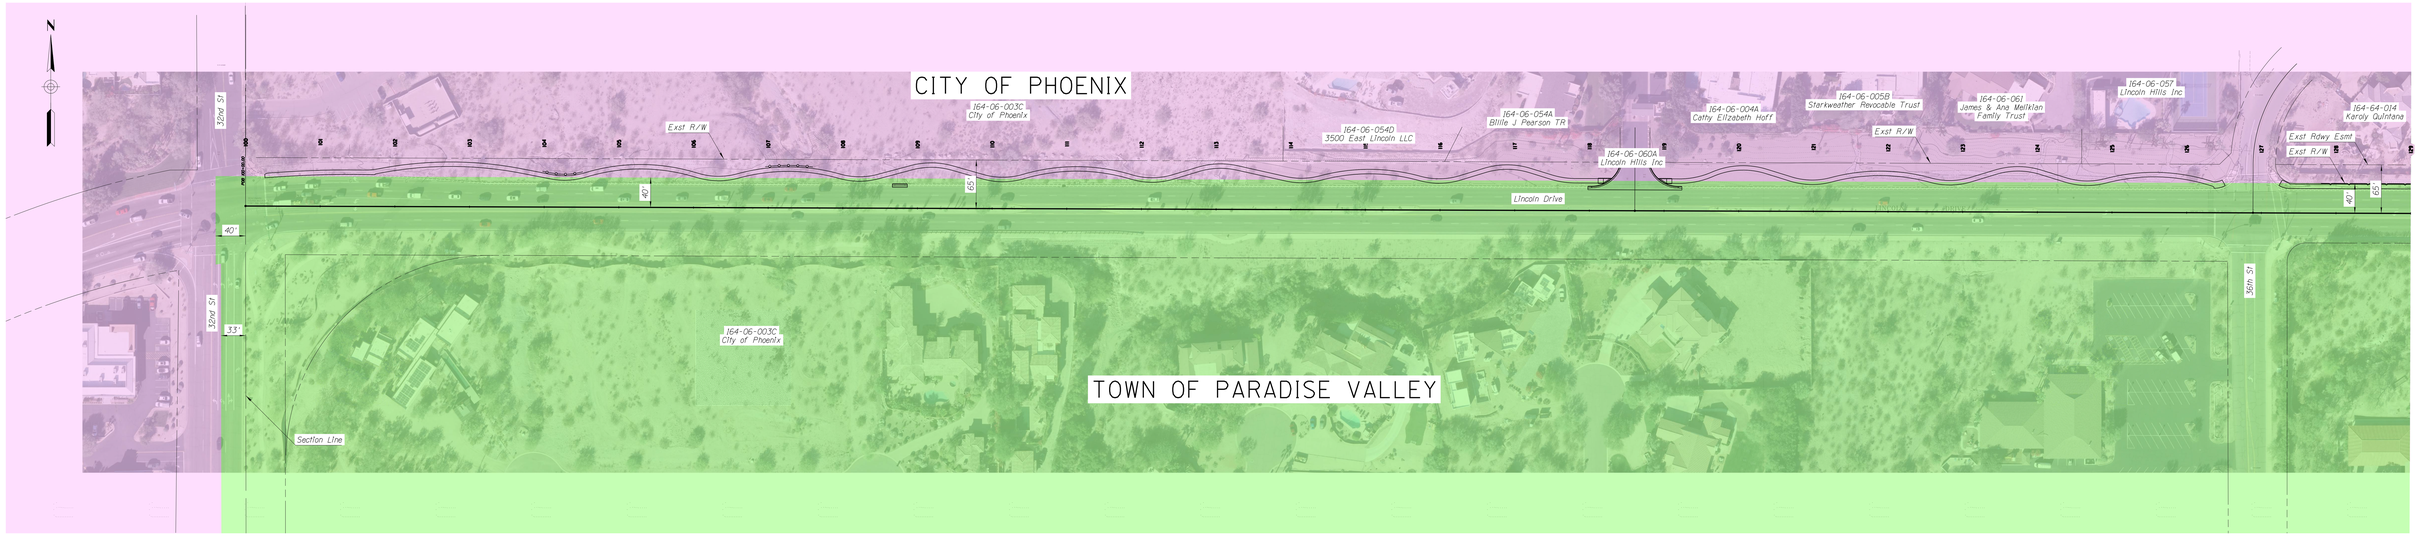


City of Phoenix

Town of Paradise Valley

0 50 100
Scale

LINCOLN DRIVE SIDEWALK EXPANSION
FEDERAL AID NO. PVY-012041T
SEGMENTS 1 AND 2
6/28/2017

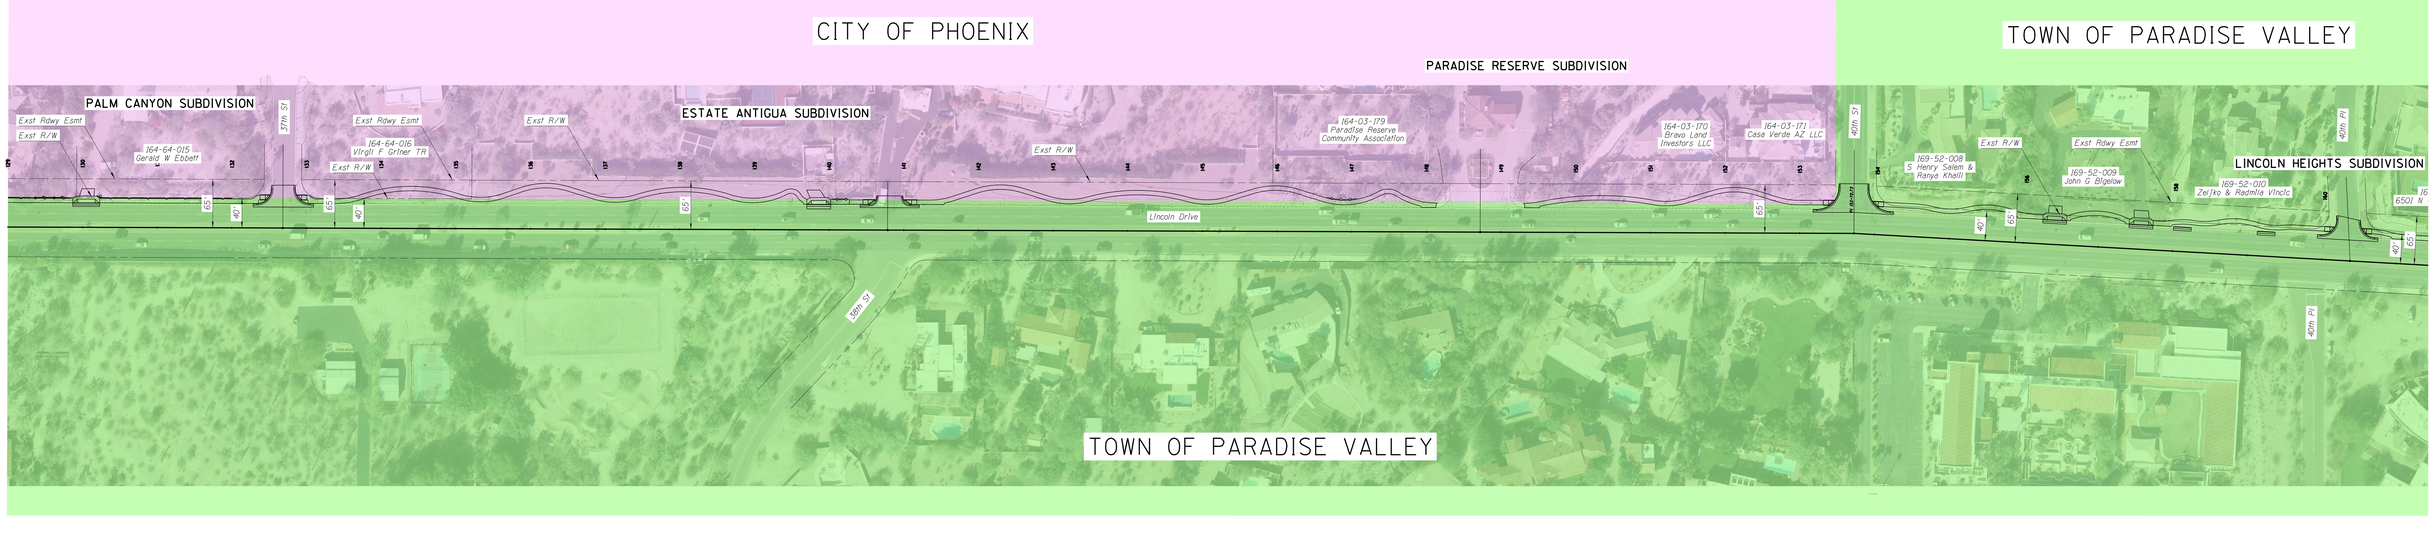1:37:53 PM 6/28/2017 TAYLOR, EHRICK K:\PHX_ROADWAY\0910854205-LINCOLN DR SIDEWALKS\CADD\04-EXHIBITS_ROLL_PLOTS\LINCOLN_DRIVE_ROLLPLOT_SEGMENT1AND2.DGN