$$AASHTO\ Q\ length = 2 * \frac{\left(\frac{vehicles}{hour}\right)}{30\frac{cycles}{hour}} * average\ vehicle\ length$$

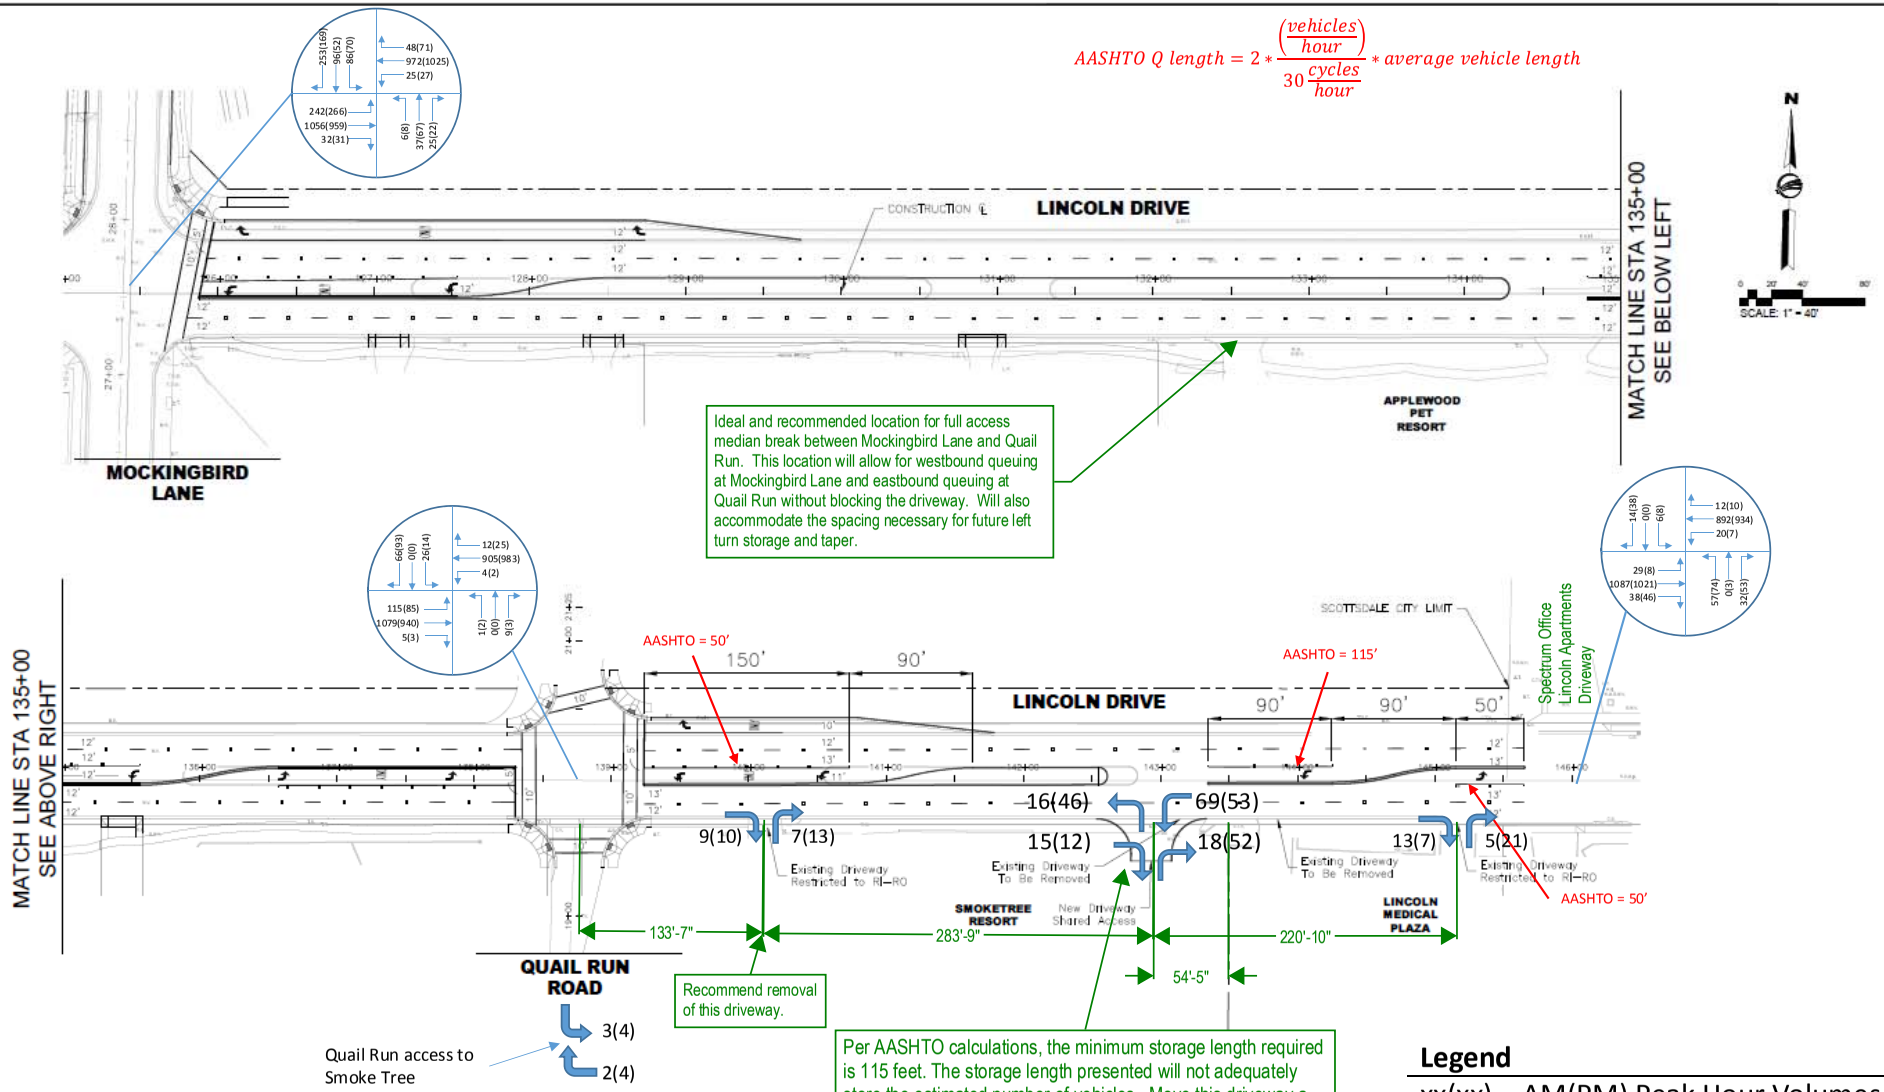

Legend

xx(xx) – AM(PM) Peak Hour Volumes

CivTech Inc.
10605 N. Hayden Rd. Suite 140 Scottsdale, AZ 85260
480.659.4250 p
480.659.0551 f
info@civtech.com

Lincoln Drive
ACCESS ASSESSMENT

Option 2
Shared Access

PRELIMINARY NOT FOR CONSTRUCTION

JOB NO:	18-0559
1ST SUBMITTAL:	11/07/18
2ND SUBMITTAL:	
3RD SUBMITTAL:	
DESIGN:	SP
DRAWN:	SP
CHECKED:	DC

CALL AT LEAST TWO FULL WORKING DAYS BEFORE YOU DIG FOR EXCAVATION
ARIZONA 811 BLUE STAKE, INC.

SHEET
Opt-02
02 OF 03

Z:\Civtech\Projects\18-0550 Blue Gilbert Smoke Tree Resort Preliminary Parking Assessment, Paradise Valley\18-0559 Smoke Tree Services Beyond Scope\Dwg\18-0559_Fig32_Shared Full Access - Opt2.dwg
November 7, 2018 - 8:32pm
Sal Pena